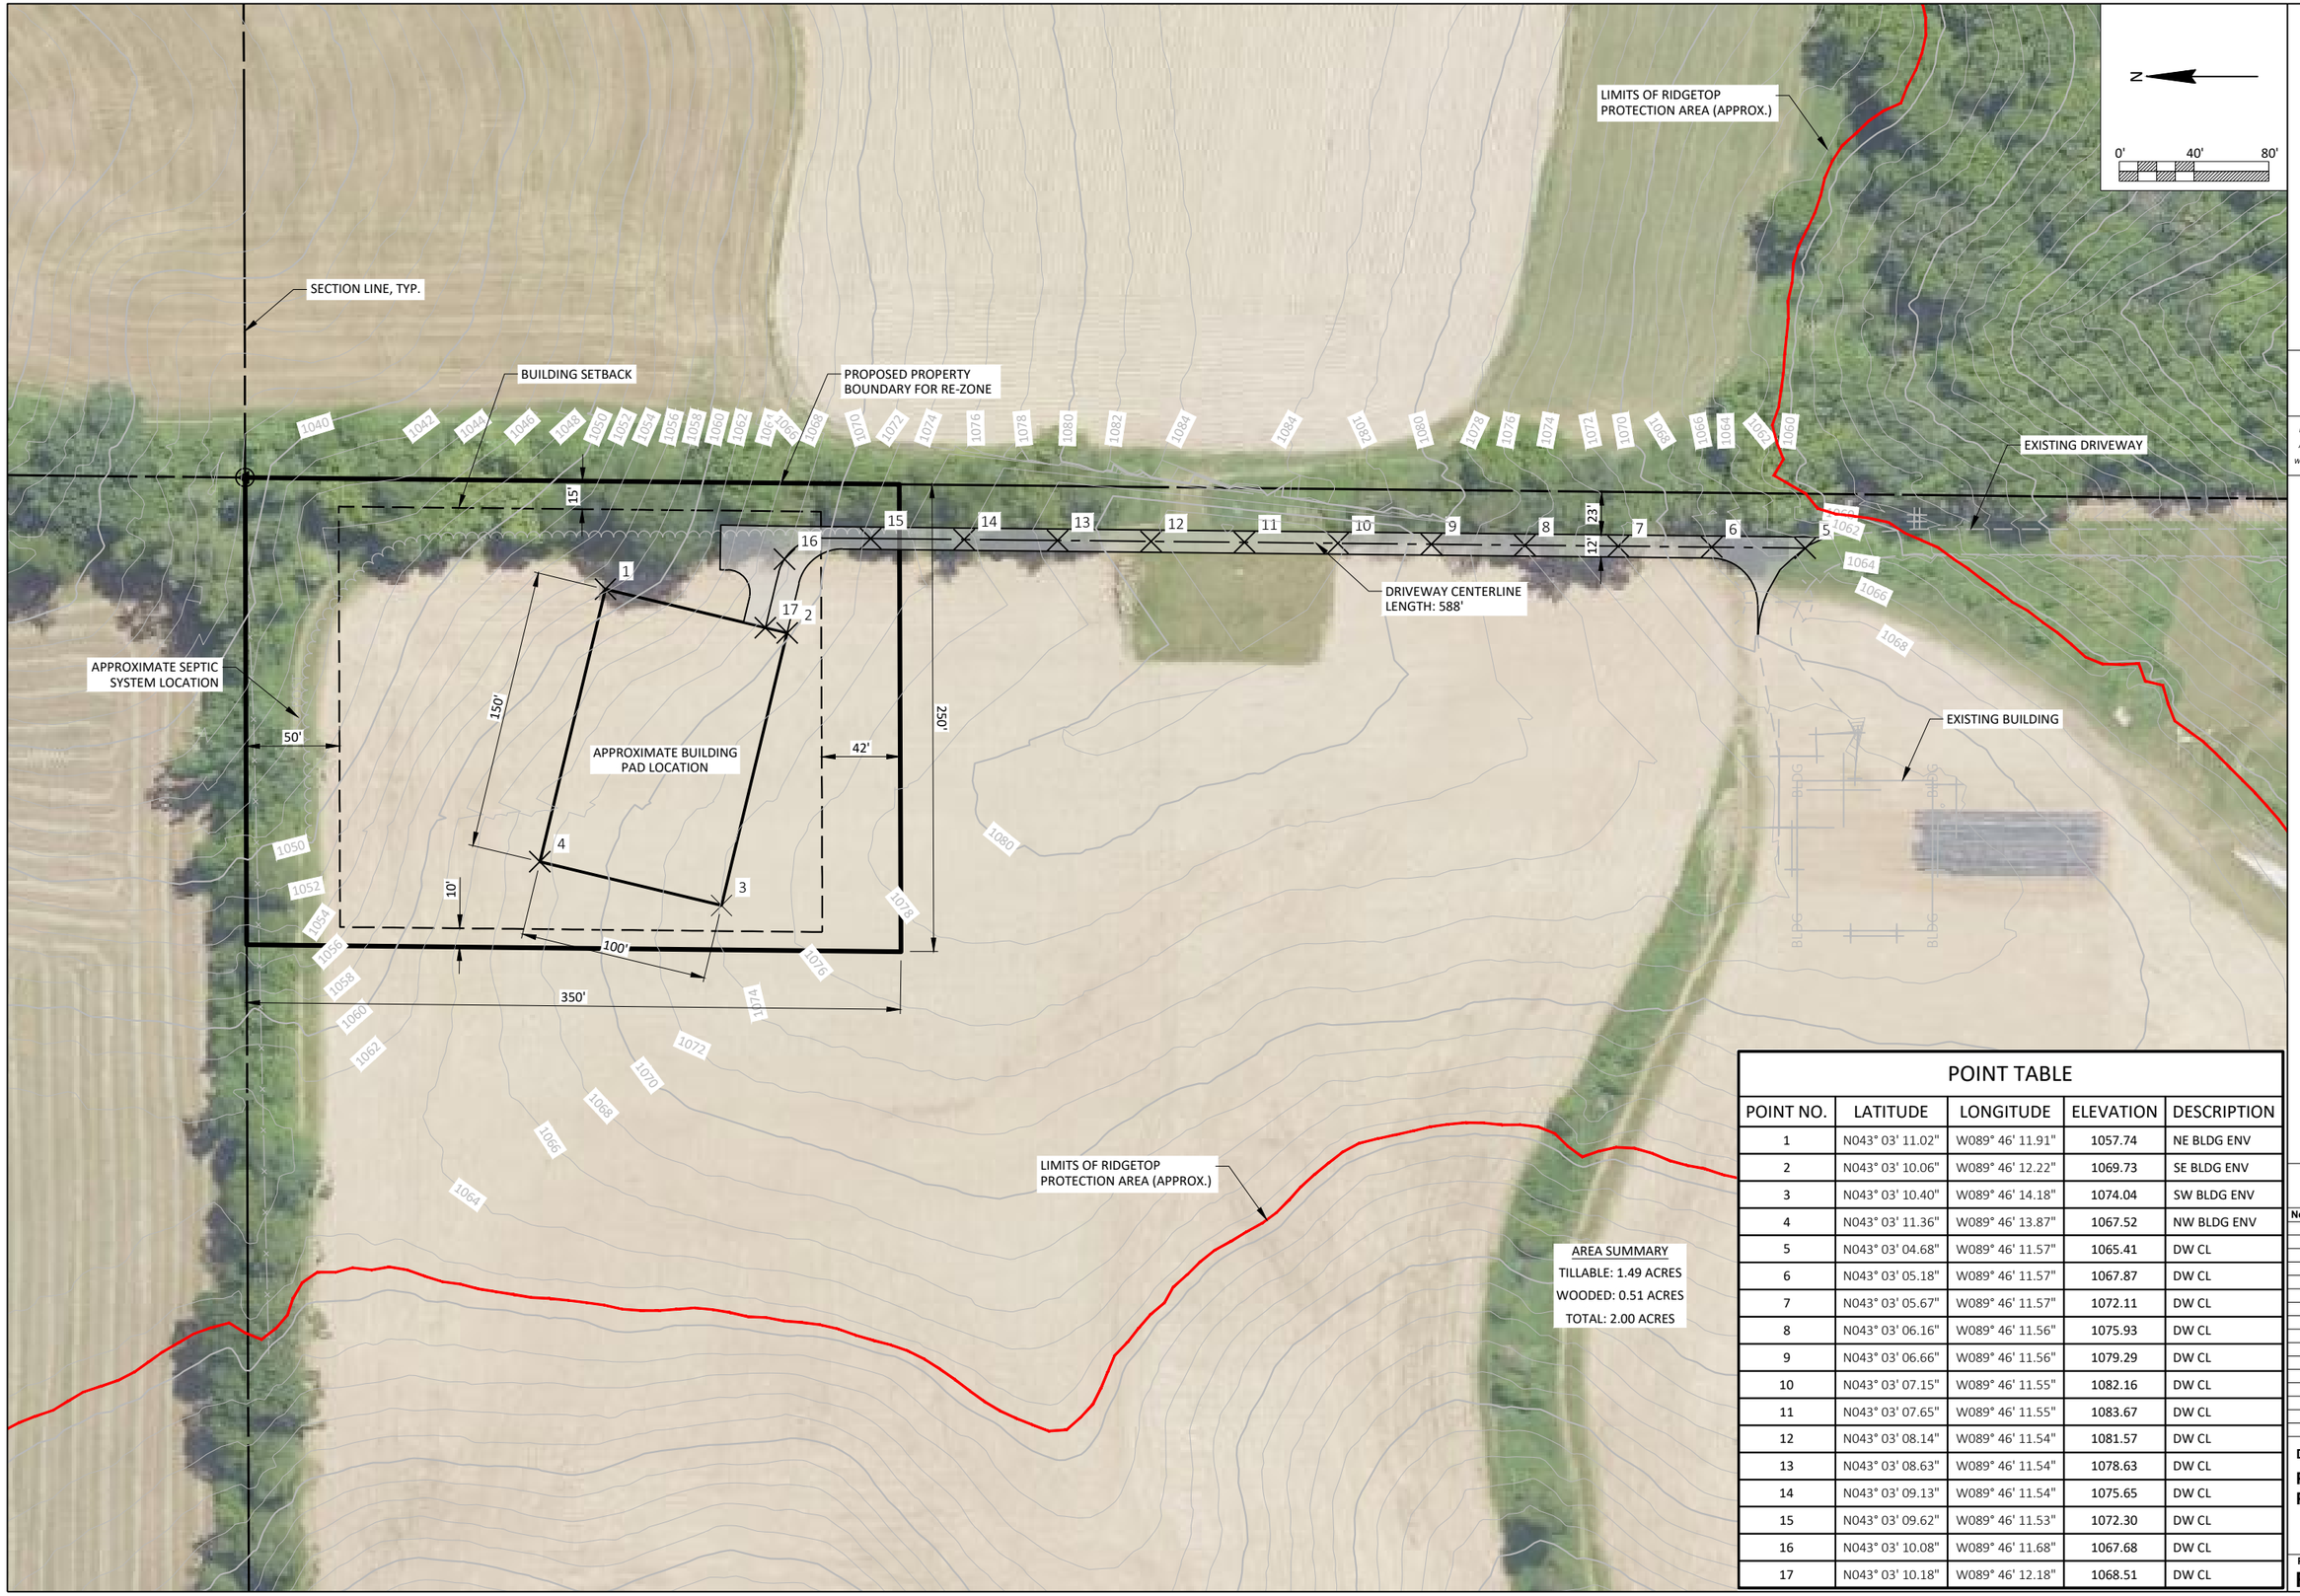

POINT TABLE

POINT NO.	LATITUDE	LONGITUDE	ELEVATION	DESCRIPTION
1	N043° 03' 11.02"	W089° 46' 11.91"	1057.74	NE BLDG ENV
2	N043° 03' 10.06"	W089° 46' 12.22"	1069.73	SE BLDG ENV
3	N043° 03' 10.40"	W089° 46' 14.18"	1074.04	SW BLDG ENV
4	N043° 03' 11.36"	W089° 46' 13.87"	1067.52	NW BLDG ENV
5	N043° 03' 04.68"	W089° 46' 11.57"	1065.41	DW CL
6	N043° 03' 05.18"	W089° 46' 11.57"	1067.87	DW CL
7	N043° 03' 05.67"	W089° 46' 11.57"	1072.11	DW CL
8	N043° 03' 06.16"	W089° 46' 11.56"	1075.93	DW CL
9	N043° 03' 06.66"	W089° 46' 11.56"	1079.29	DW CL
10	N043° 03' 07.15"	W089° 46' 11.55"	1082.16	DW CL
11	N043° 03' 07.65"	W089° 46' 11.55"	1083.67	DW CL
12	N043° 03' 08.14"	W089° 46' 11.54"	1081.57	DW CL
13	N043° 03' 08.63"	W089° 46' 11.54"	1078.63	DW CL
14	N043° 03' 09.13"	W089° 46' 11.54"	1075.65	DW CL
15	N043° 03' 09.62"	W089° 46' 11.53"	1072.30	DW CL
16	N043° 03' 10.08"	W089° 46' 11.68"	1067.68	DW CL
17	N043° 03' 10.18"	W089° 46' 12.18"	1068.51	DW CL

JEWELL associates engineers, inc.
Engineers - Surveyors - Architects
560 Sunrise Drive
Spring Green, WI 53588
phone: 608-588-7484
fax: 608-588-9322

THIS DOCUMENT, THE IDEAS AND DESIGNS INCORPORATED HEREIN AS AN INSTRUMENT OF SERVICE, IS THE PROPERTY OF JEWELL ASSOCIATES ENGINEERS, INC. AND IS NOT TO BE USED IN WHOLE OR IN PART WITHOUT PRIOR WRITTEN AUTHORIZATION OF JEWELL ASSOCIATES ENGINEERS, INC.

Running Hills Farm
Site Development Phase III
Town of Vermont, Dane County, Wisconsin

Date
8-02-2022

No.	Description	Date

Drawing Name
PRELIMINARY SITE PLAN

Project number **RB0020**

Sheet number **EXHIBIT**

S:\Projects\RB0020 - Running Hills - Site Development & Driveway Design Phase 2 and Phase 3\Drawings\DWG\Exhibits\RB0020 EX - ZONING_revised.dwg.