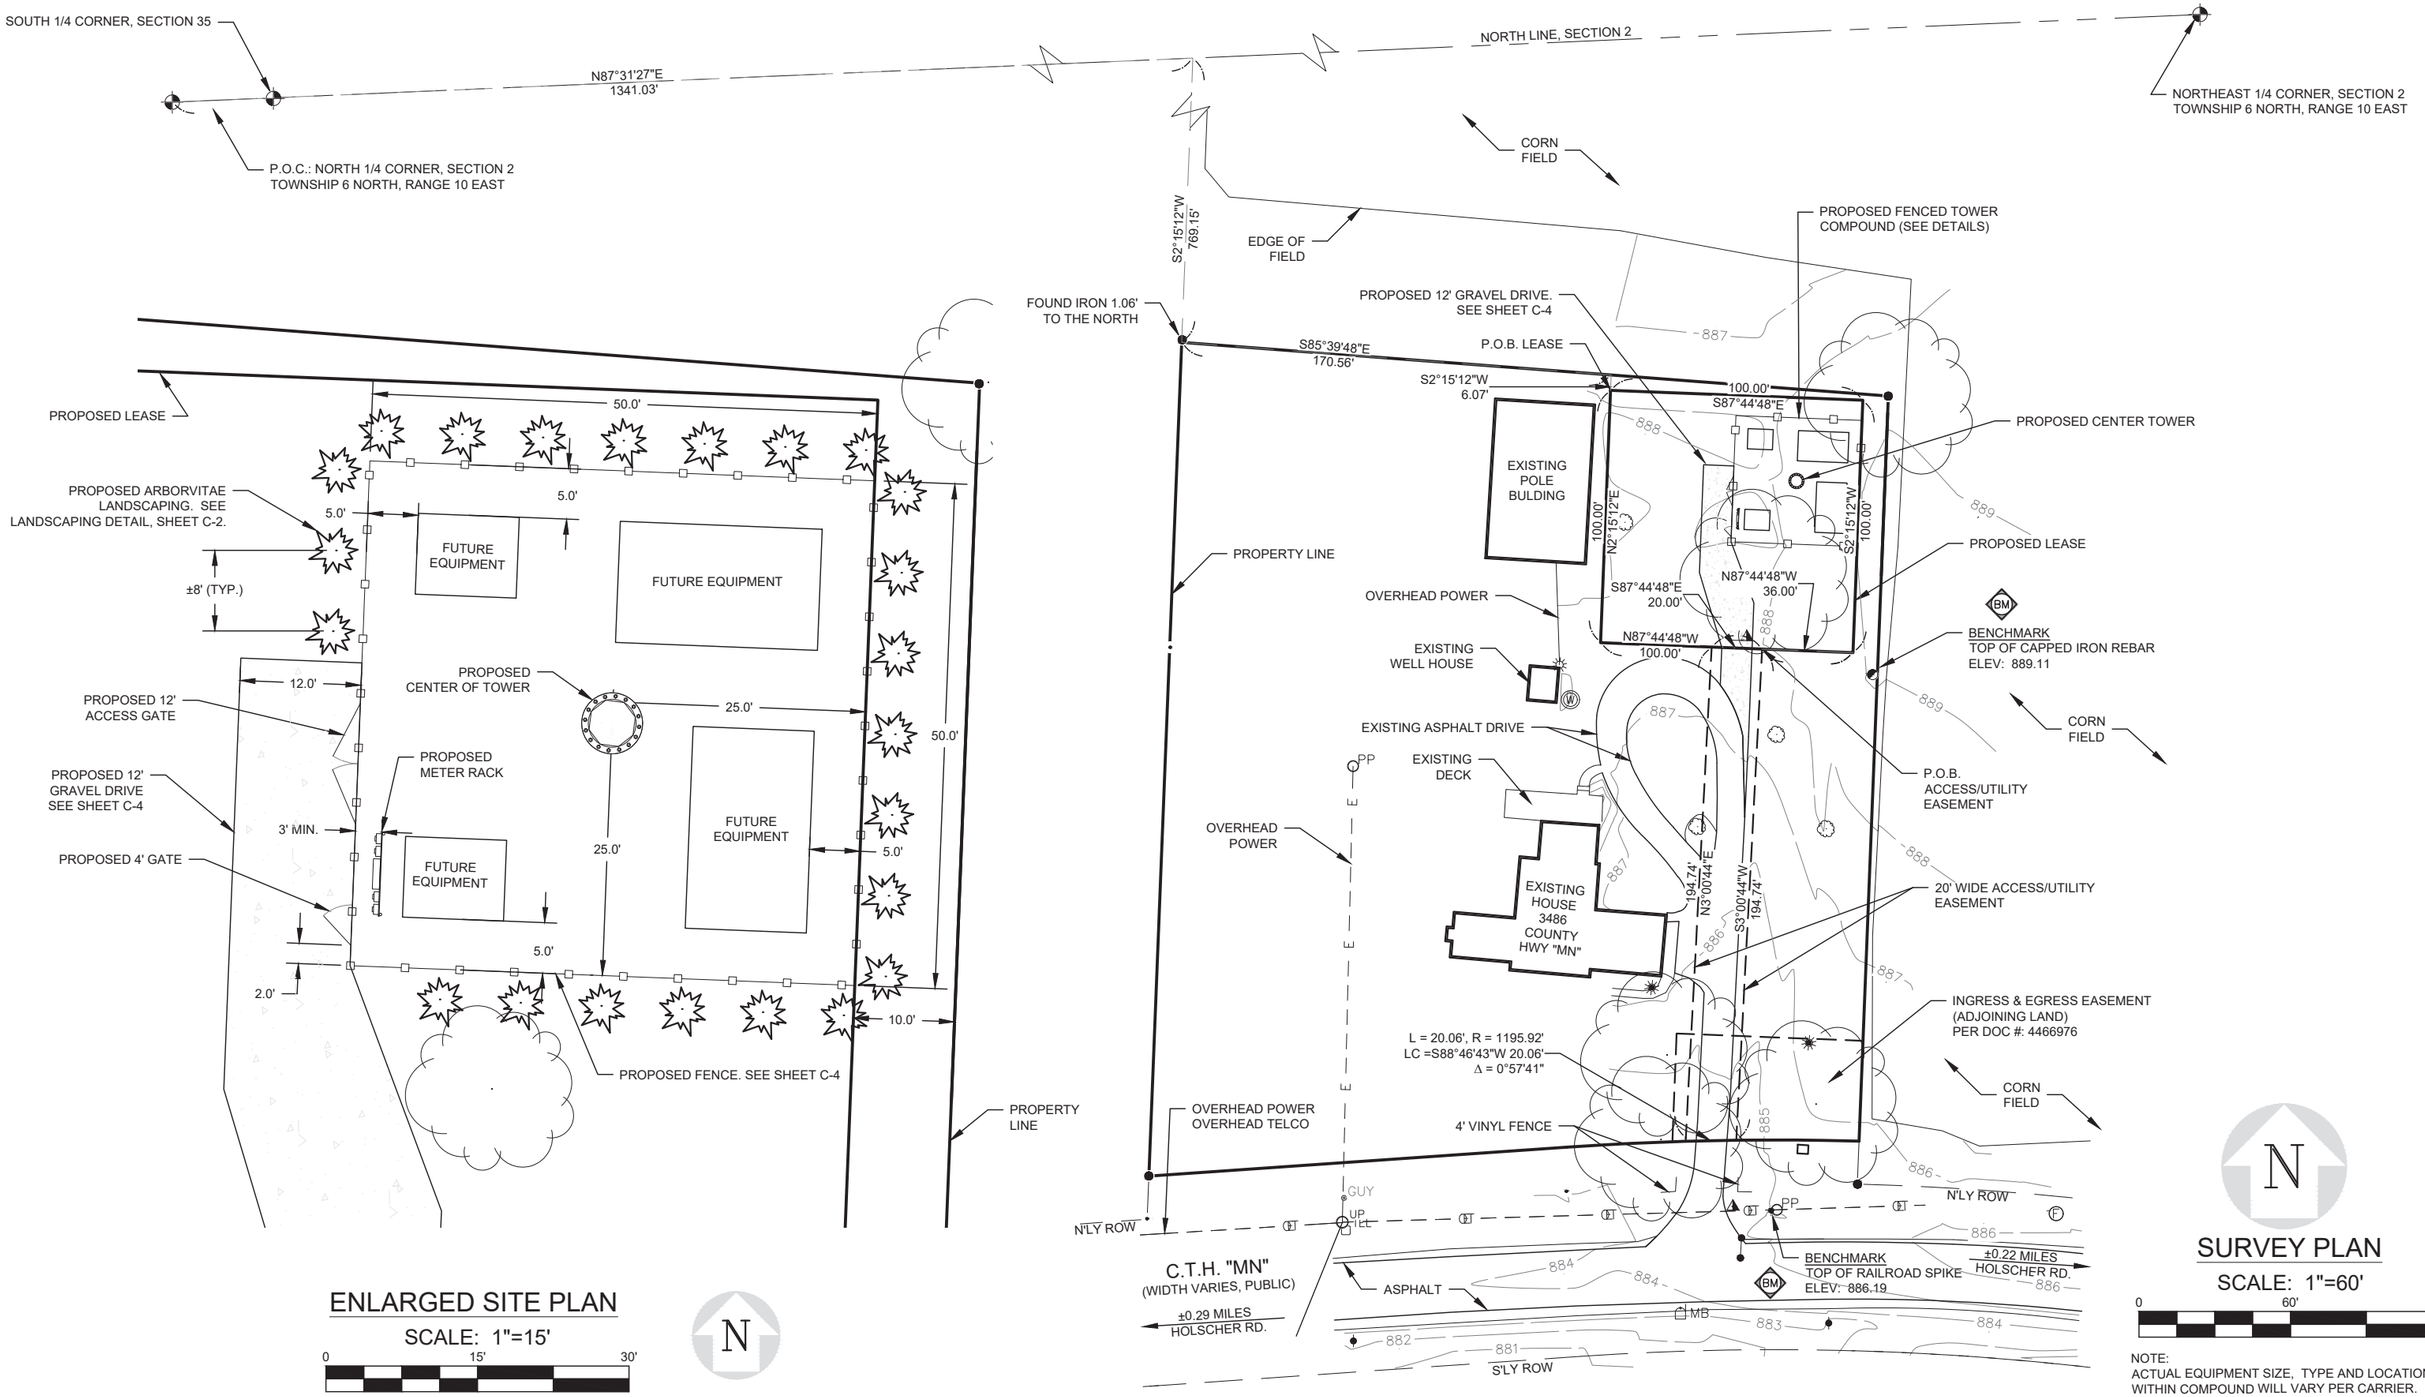

ENLARGED SITE PLAN

SCALE: 1"=15'

0 15' 30'

SURVEY PLAN

SCALE: 1"=60'

0 60' 120'

NOTE:
ACTUAL EQUIPMENT SIZE, TYPE AND LOCATION WITHIN COMPOUND WILL VARY PER CARRIER.

LANDTECH
PROFESSIONAL SURVEYING & ENGINEERING
AL, AR, AZ, CO, FL, GA, IL, IA, IN, KS, KY, MI, MN, MO, NE, NC, ND, NJ, NM, NY, OH, OK, PA, SC, SD, TN, TX, VA, WV, WI
"Those who know use Landtech" 231-943-0050 ph 231-943-0051 fax 877-520-LAND toll free
www.landtechps.com www.towersurveyors.com

TOWER KING
23434 ELLIOTT ROAD,
DEFIANCE, OH 43512
PH: (419) 782-8591

MCFARLAND
3486 COUNTY HIGHWAY MN
MCFARLAND VILLAGE, WI 53558

NO.	DATE	REVISIONS	BY	CHK	APP'D
3	09/29/22	REV'D ZONING PER CLIENT	TLR	MM	MM
2	09/15/22	REV'D PER CLIENT-ARBORVITAE, FENCING	TLR	MM	MM
1	09/07/22	REV'D TOWER-RAD CENTER HEIGHT	TLR	MM	MM
0	08/17/22	ISSUED FOR REVIEW	TLR	MM	MM

SCALE: AS SHOWN | DESIGNED BY: MM | DRAWN BY: TLR

SHEET S-2

ENLARGED SITE PLAN

DRAWING NUMBER
22359001