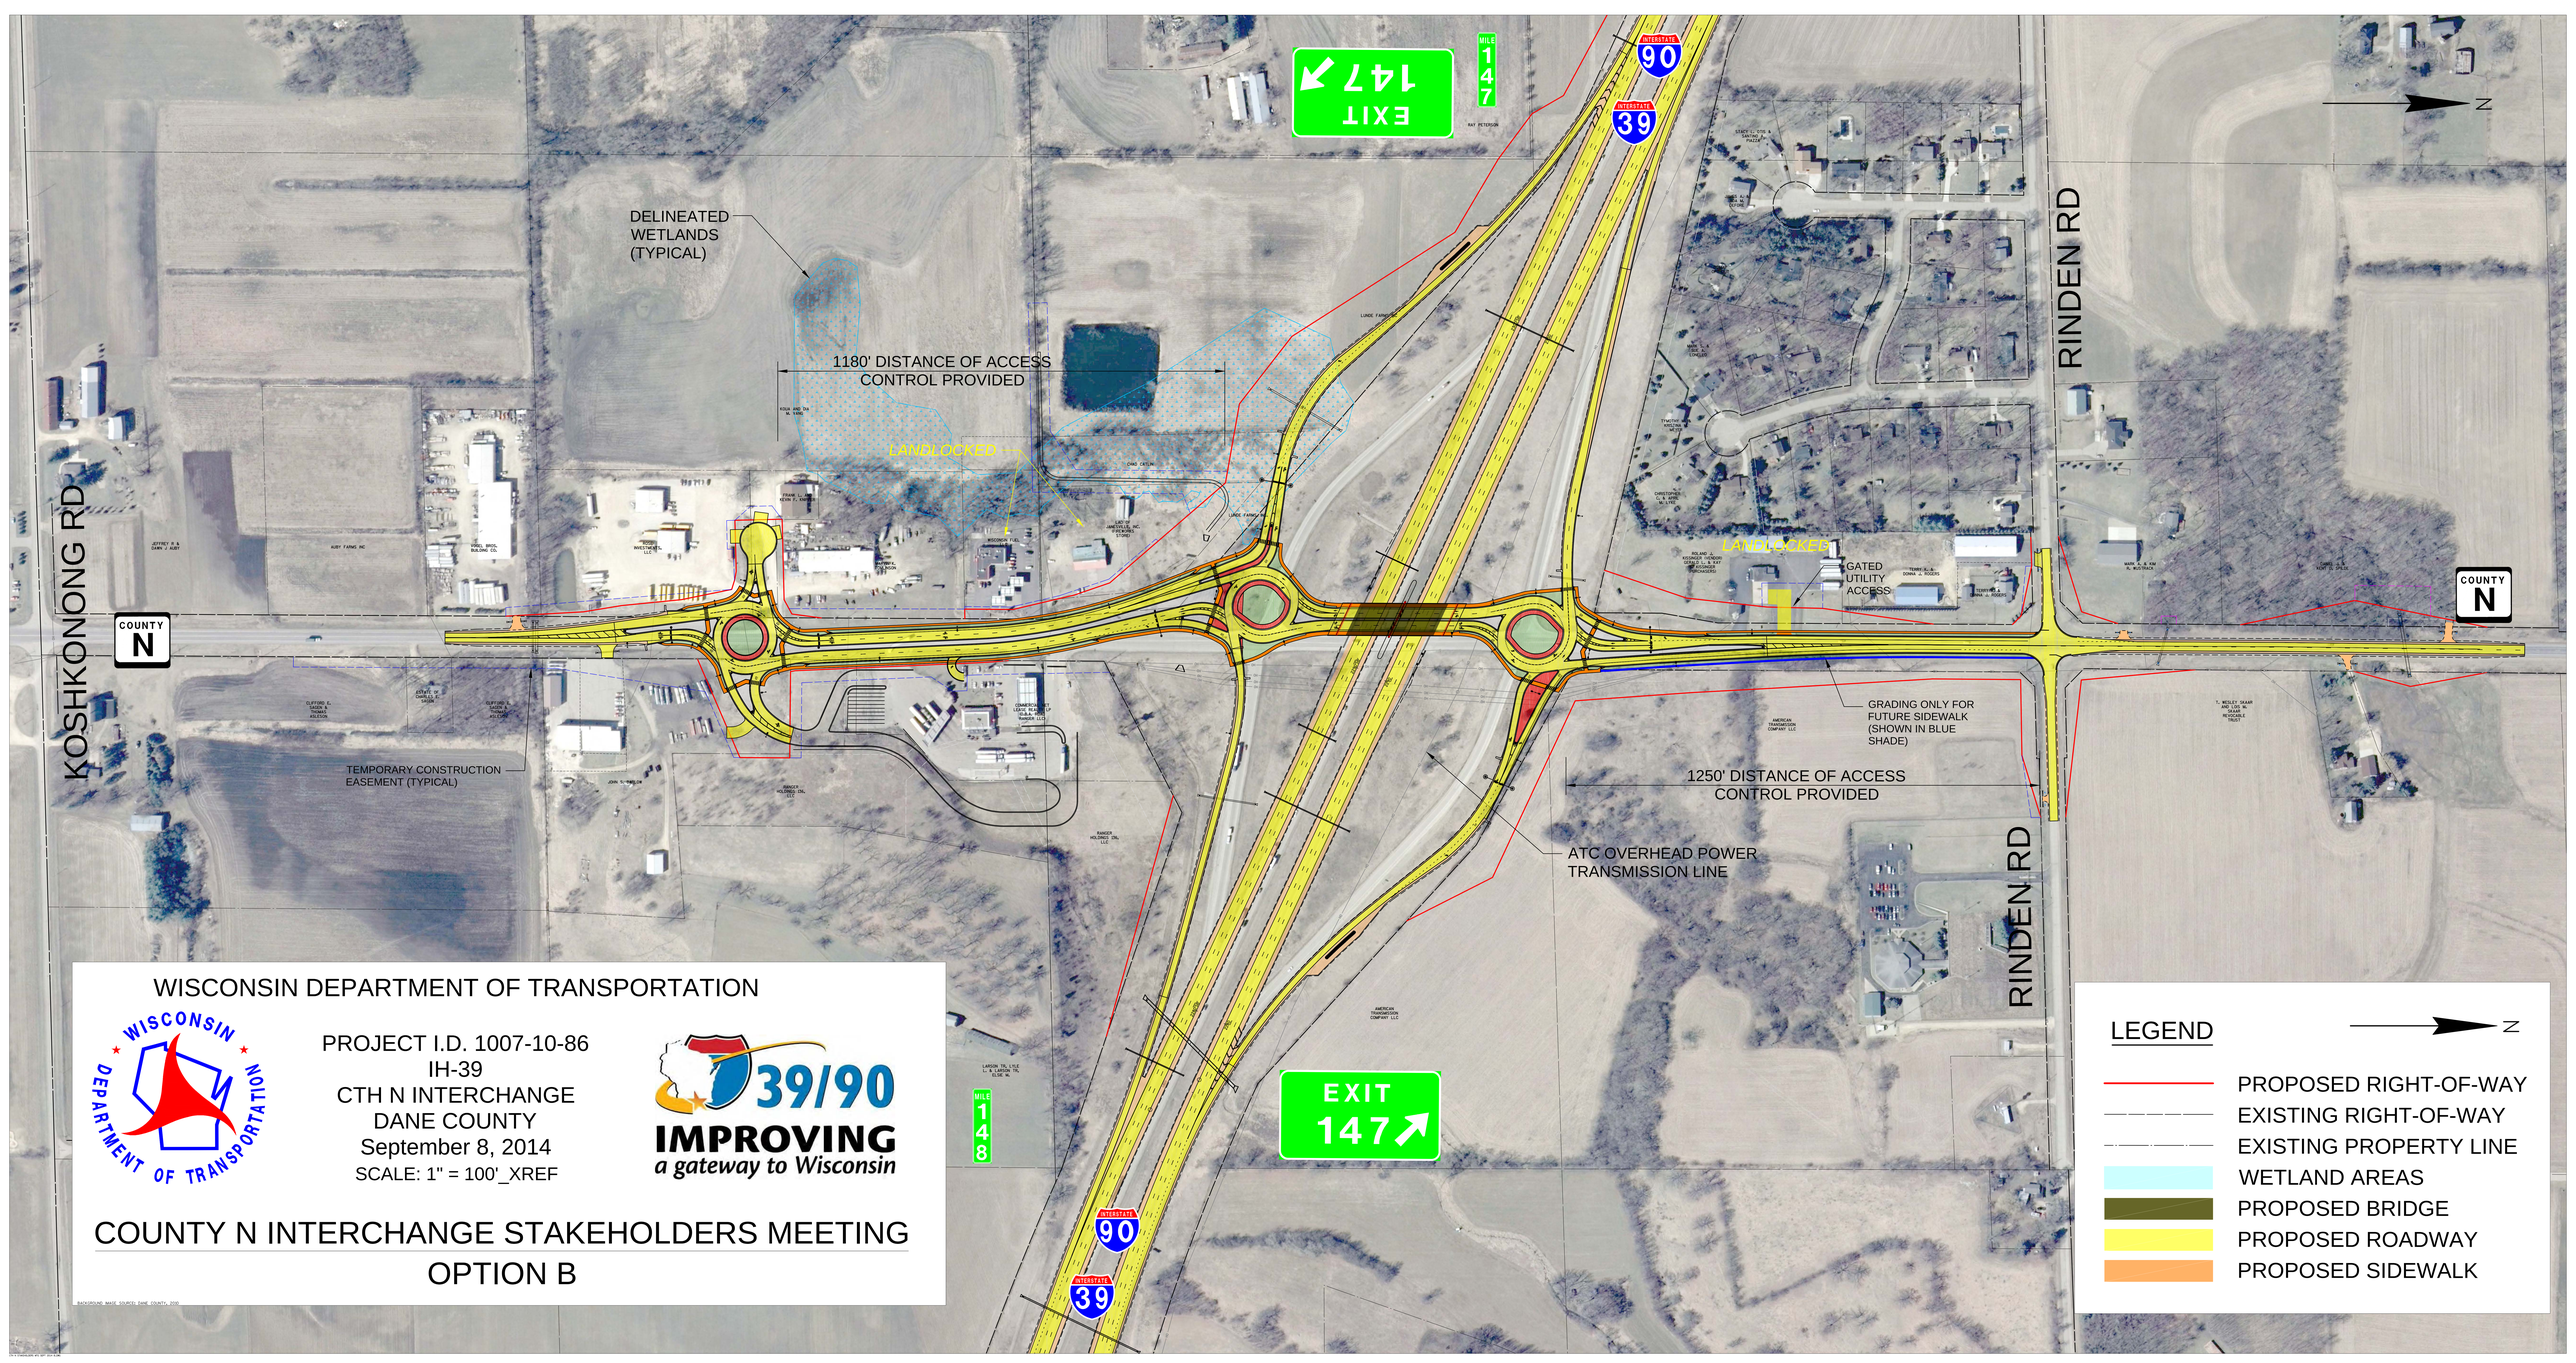

WISCONSIN DEPARTMENT OF TRANSPORTATION

PROJECT I.D. 1007-10-86
IH-39
CTH N INTERCHANGE
DANE COUNTY
September 8, 2014
SCALE: 1" = 100'_XREF

39/90 IMPROVING *a gateway to Wisconsin*

COUNTY N INTERCHANGE STAKEHOLDERS MEETING
OPTION B