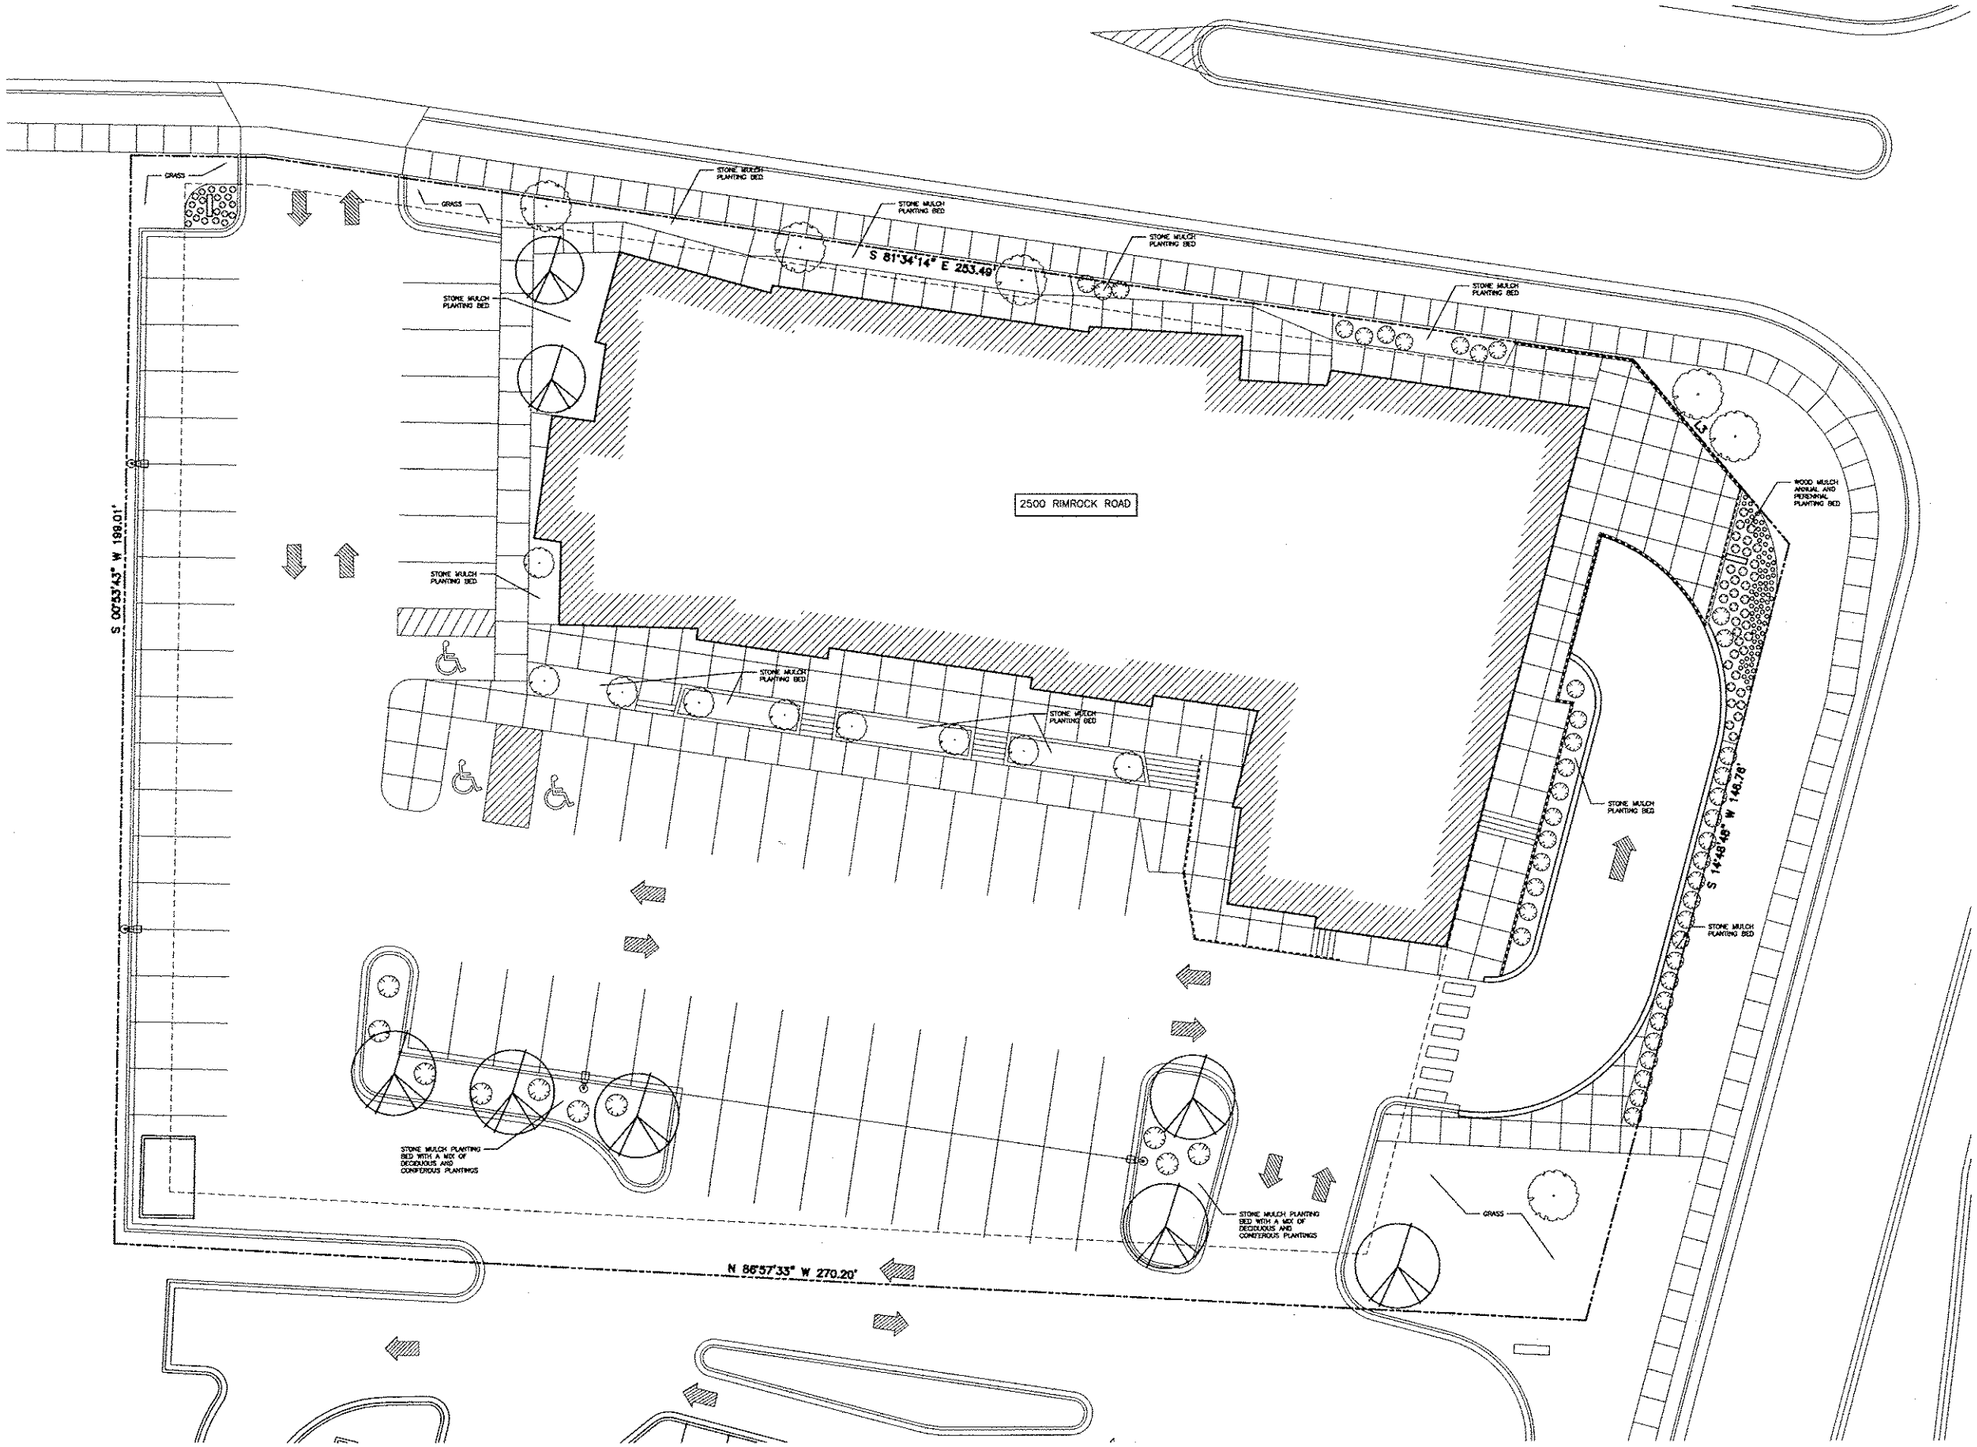

1 / A100 LANDSCAPE PLAN
SCALE: N.T.S.

ICONICA
True Design-Build

903 Deming Way // Madison, WI 53717
PH: 608.664.3500 // FX: 608.664.3535
iconicarchitects.com

ALEXANDER 2500 RIMROCK
2500 RIMROCK ROAD
MADISON, WISCONSIN 53713

THE ALEXANDER COMPANY
145 EAST BADGER ROAD, SUITE 200
MADISON, WISCONSIN 53713

ISSUE DATES:

RFI/SI DATE:

This document contains confidential or proprietary information of Iconica. Neither the document nor the information herein is to be reproduced, distributed, used or disclosed, either in whole or in part, except as specifically authorized by Iconica.

PROJECT #: 20130910

SHEET NUMBER

L100

©2014 Iconica Inc.