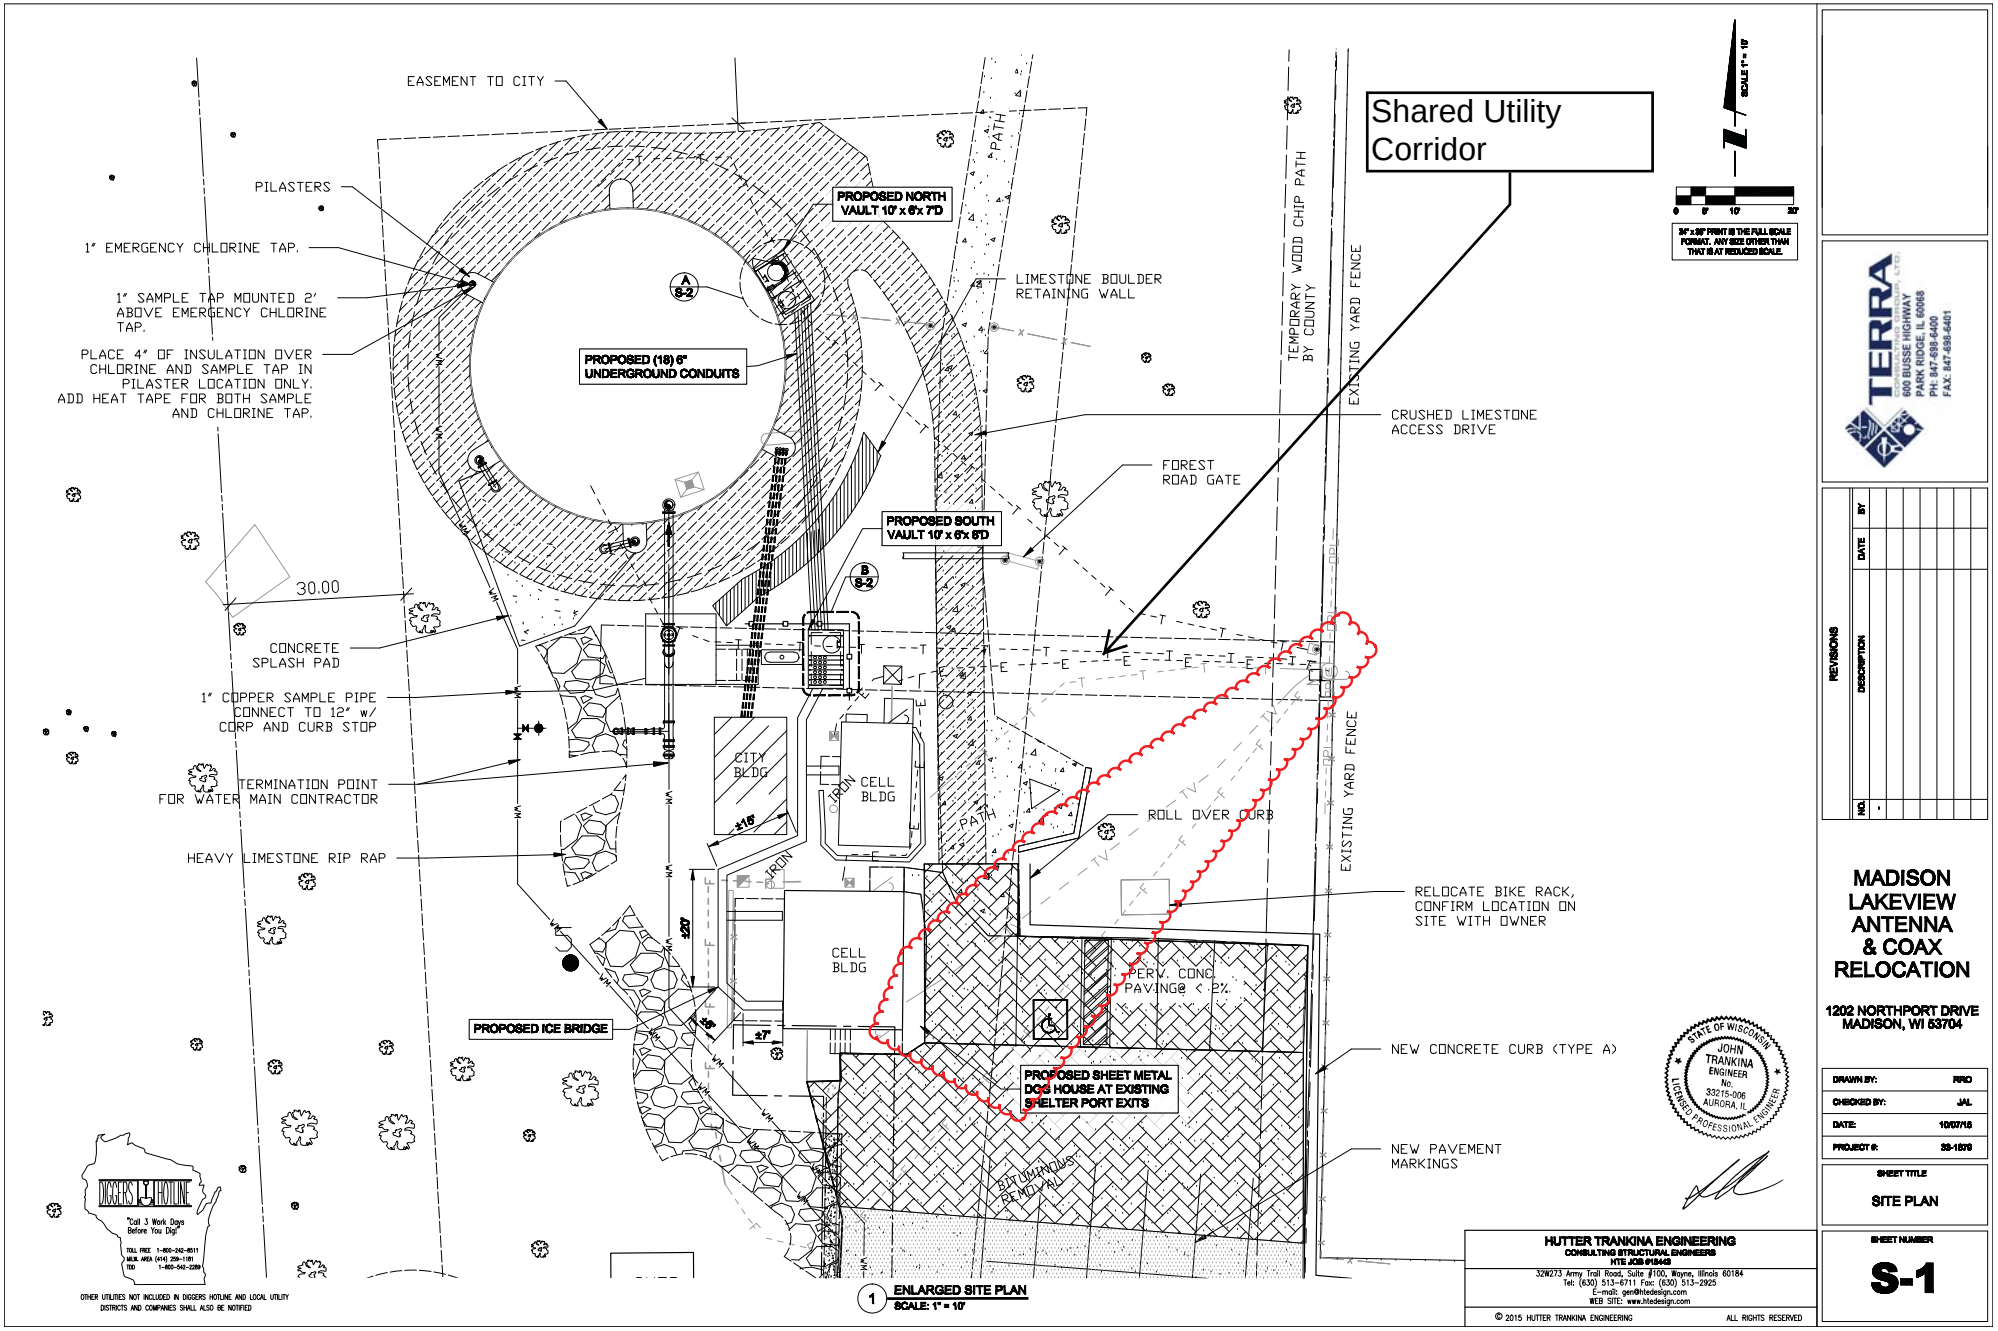

TERRA
600 BUSSE HIGHWAY
PARK RIDGE, IL 60068
PH: 847-698-6400
FAX: 847-698-6401

REVISIONS

NO.	DESCRIPTION	DATE	BY
1			

MADISON LAKEVIEW ANTENNA & COAX RELOCATION

1202 NORTHPORT DRIVE
MADISON, WI 53704

DRAWN BY:	RRO
CHECKED BY:	JAL
DATE:	10/07/15
PROJECT #:	33-1879

SHEET TITLE
SITE PLAN

SHEET NUMBER
S-1

HUTTER TRANKINA ENGINEERING
CONSULTING STRUCTURAL ENGINEERS
HTE JOB #18449
32W273 Army Trail Road, Suite #100, Wayne, Illinois 60184
Tel: (630) 513-6711 Fax: (630) 513-2925
E-mail: ger@htedesign.com
WEB SITE: www.htedesign.com

© 2015 HUTTER TRANKINA ENGINEERING ALL RIGHTS RESERVED

Exhibit A