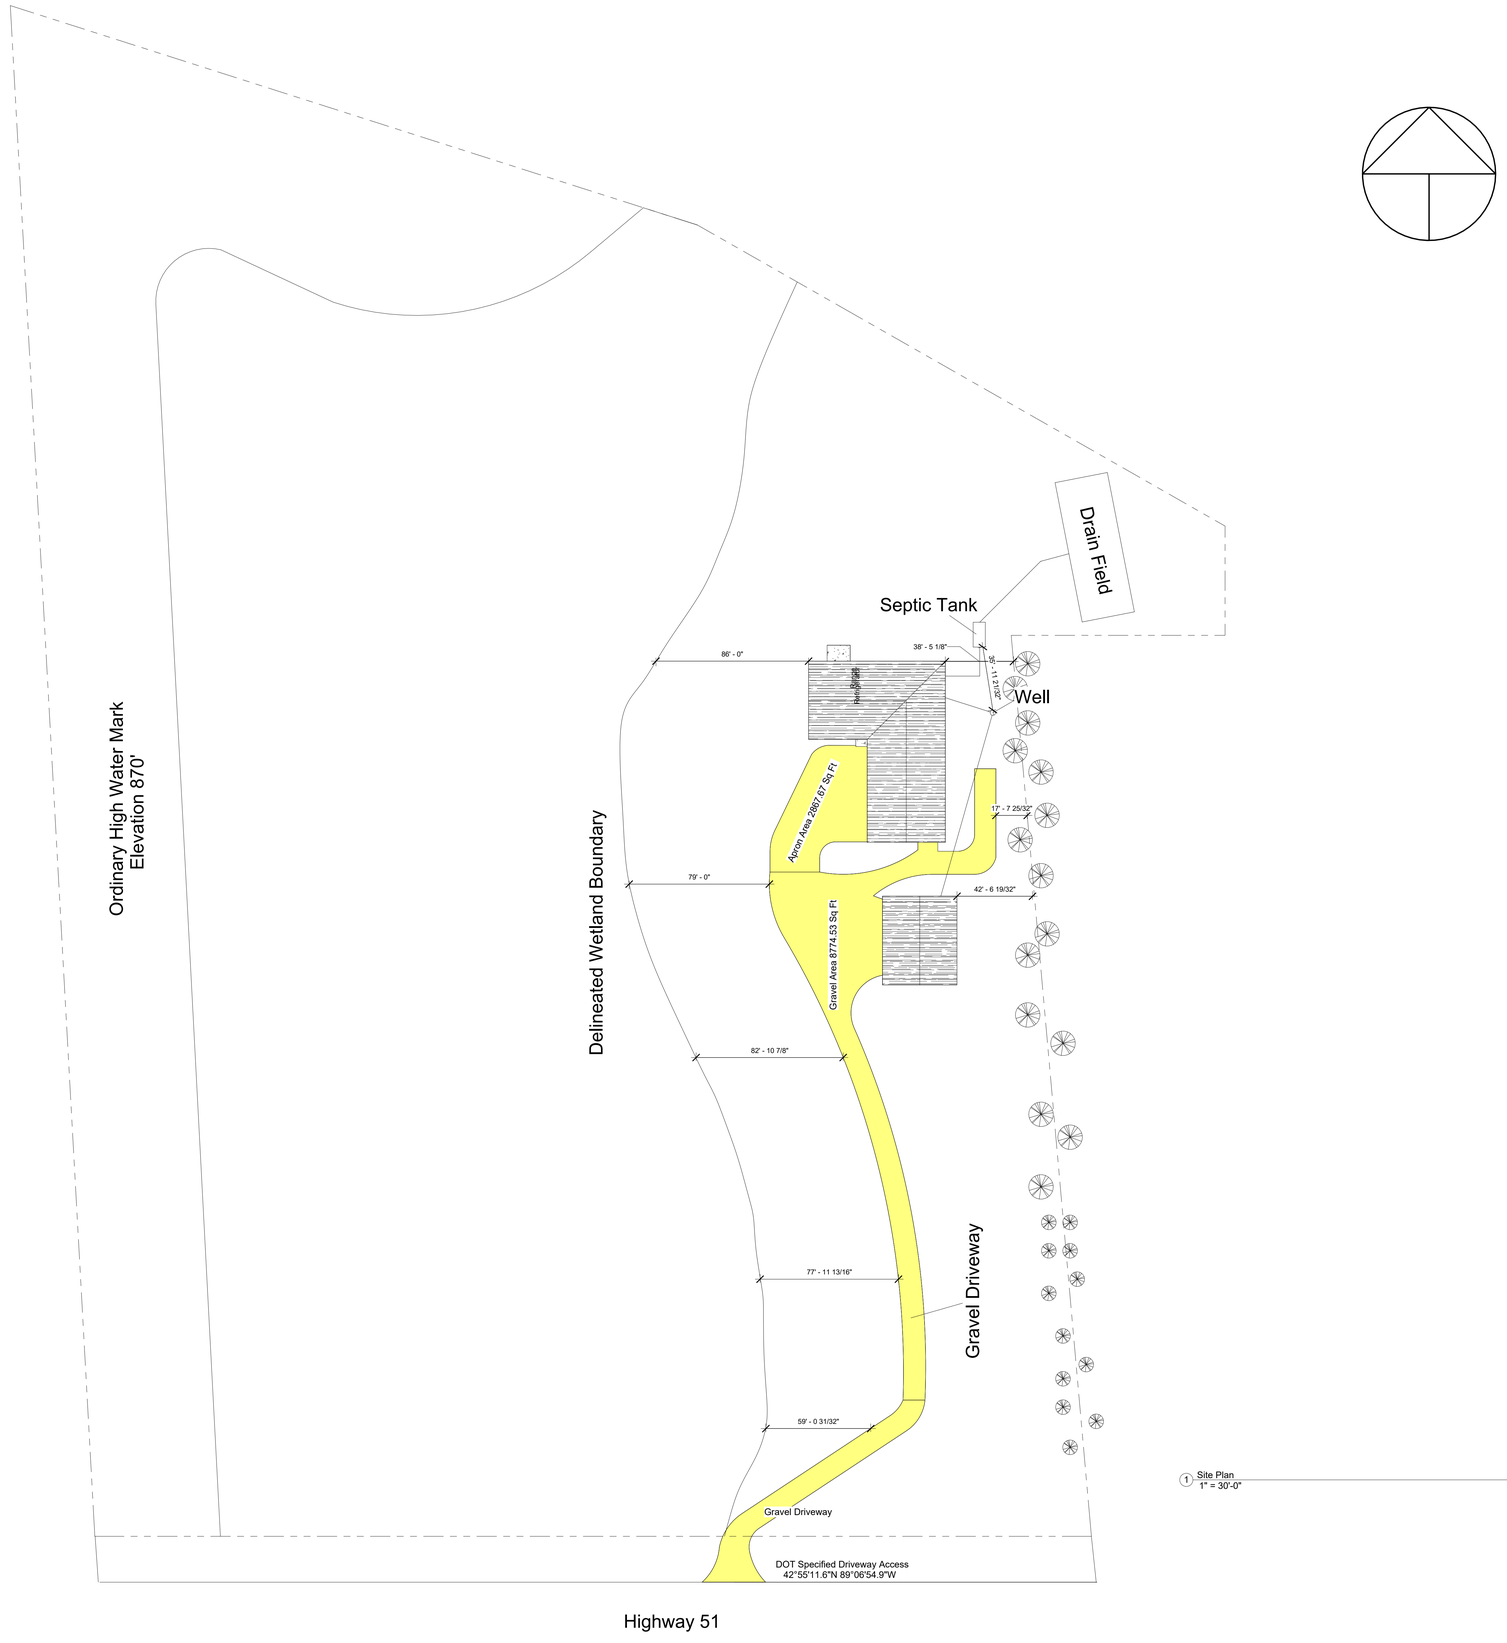

1 Site Plan
1" = 30'-0"

AUTODESK

www.autodesk.com/revit

Consultant
Address
Address
Phone
Fax
e-mail

Consultant
Address
Address
Phone
Fax
e-mail

Consultant
Address
Address
Phone
Fax
e-mail

Consultant
Address
Address
Phone
Fax
e-mail

Consultant
Address
Address
Phone
Fax
e-mail

No.	Description	Date

Nicholson Residence

Site Plan

Project Number	Project Number
Date	Issue Date
Drawn By	Author
Checked By	Checker

C1

Scale

6/17/2026 5:54:06 PM