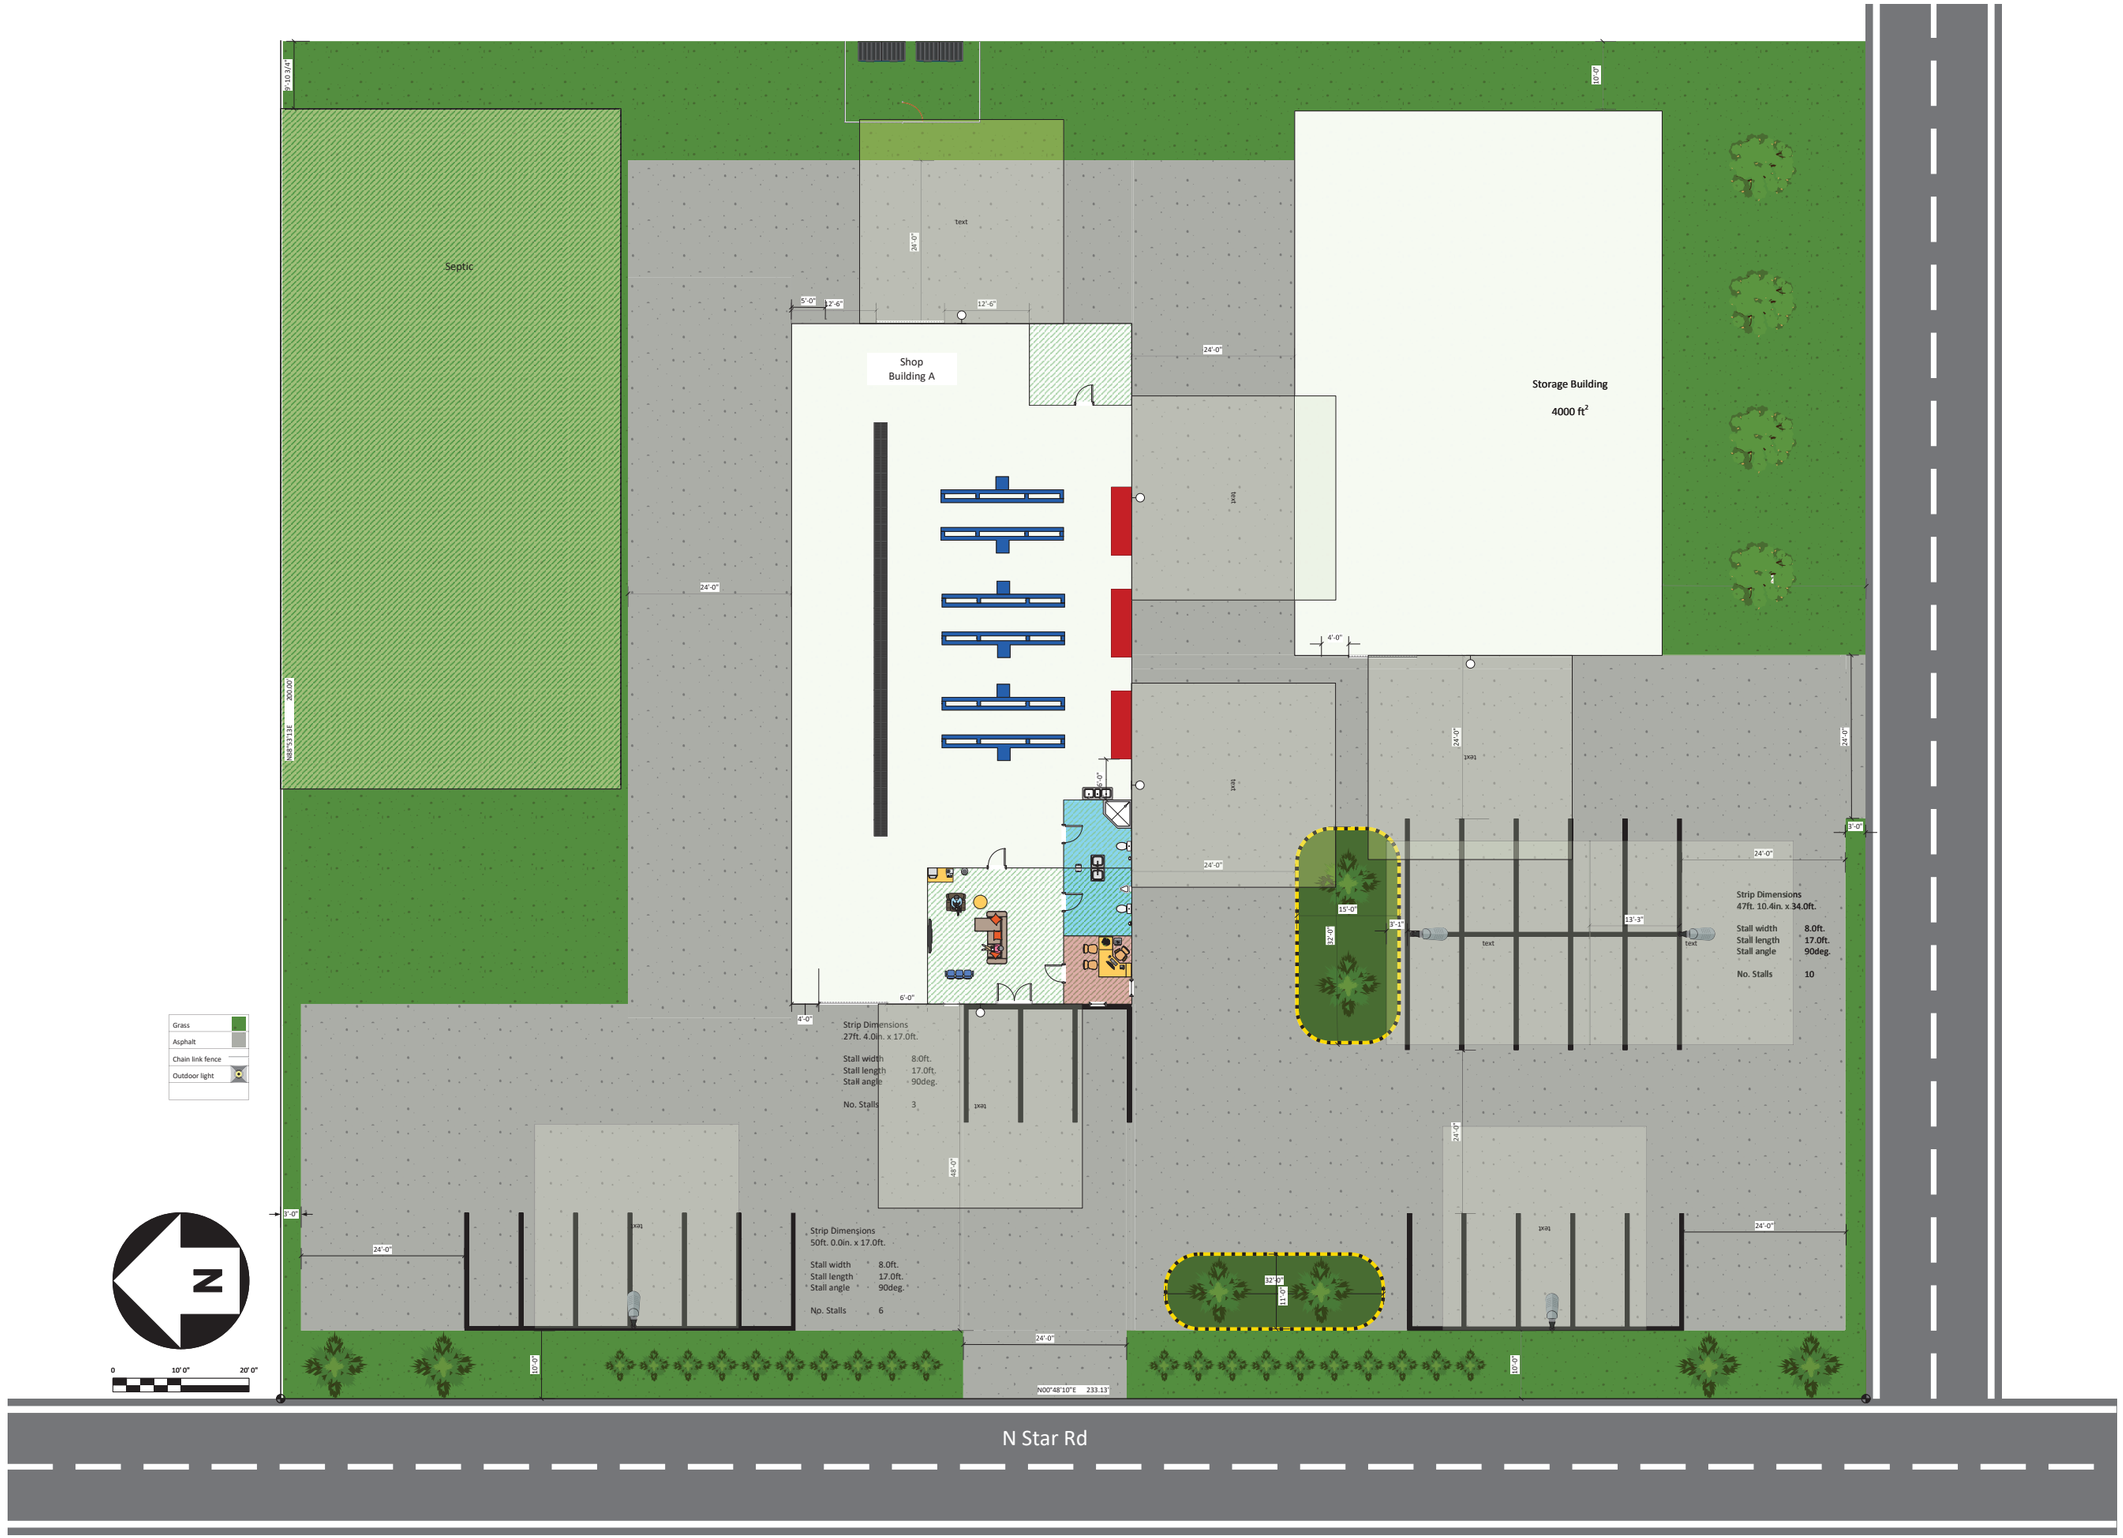
Septic
Shop
Building A
Storage Building
4000 ft²
Strip Dimensions
27ft. 4.0in. x 17.0ft.
Stall width 8.0ft.
Stall length 17.0ft.
Stall angle 90deg.
No. Stalls 3
Strip Dimensions
50ft. 0.0in. x 17.0ft.
Stall width 8.0ft.
Stall length 17.0ft.
Stall angle 90deg.
No. Stalls 6
Strip Dimensions
47ft. 10.4in. x 34.0ft.
Stall width 8.0ft.
Stall length 17.0ft.
Stall angle 90deg.
No. Stalls 10
Grass
Asphalt
Chain link fence
Outdoor light
N
0 10' 0" 20' 0"
N00°48'10"E 233.13'
N Star Rd