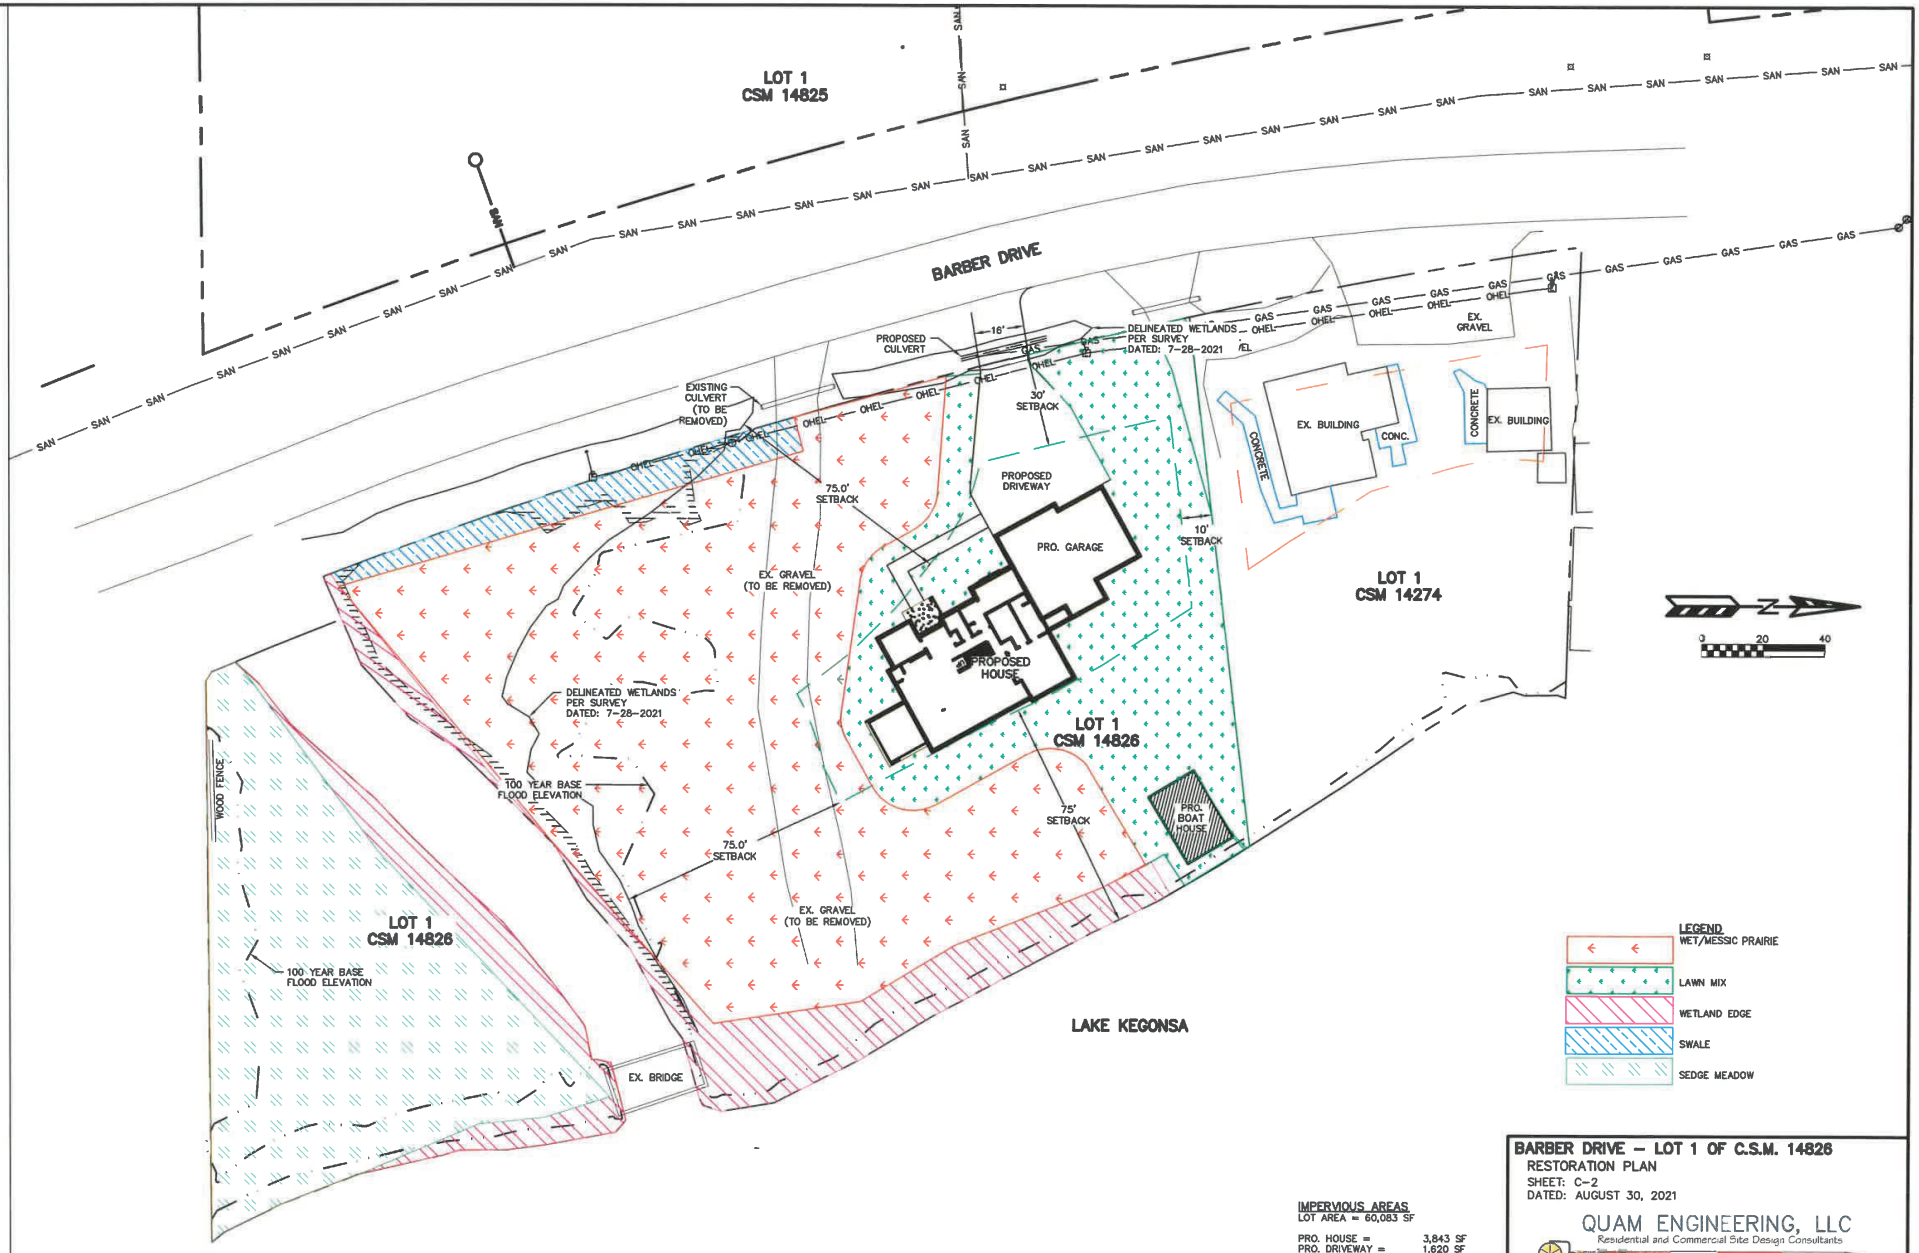

IMPERVIOUS AREAS
LOT AREA = 60,083 SF

PRO. HOUSE =	3,843 SF
PRO. DRIVEWAY =	1,620 SF
PRO. BOAT HOUSE=	425 SF

IMPERVIOUS PERCENTAGE = 9.8%

BARBER DRIVE – LOT 1 OF C.S.M. 14826
RESTORATION PLAN
SHEET: C-2
DATED: AUGUST 30, 2021

QUAM ENGINEERING, LLC
Residential and Commercial Site Design Consultants
www.quamengineering.com
4604 Siggelkow Road, Suite A – McFarland, Wisconsin 53558
Phone (608) 838-7750; Fax (608) 838-7752

QUAM ENGINEERING, LLC 4604 Siggelkow Road, Suite A – McFarland, WI 53558 (608) 838-7750 \LL-04\LL04BASEBASE.DWG