Exhibit C
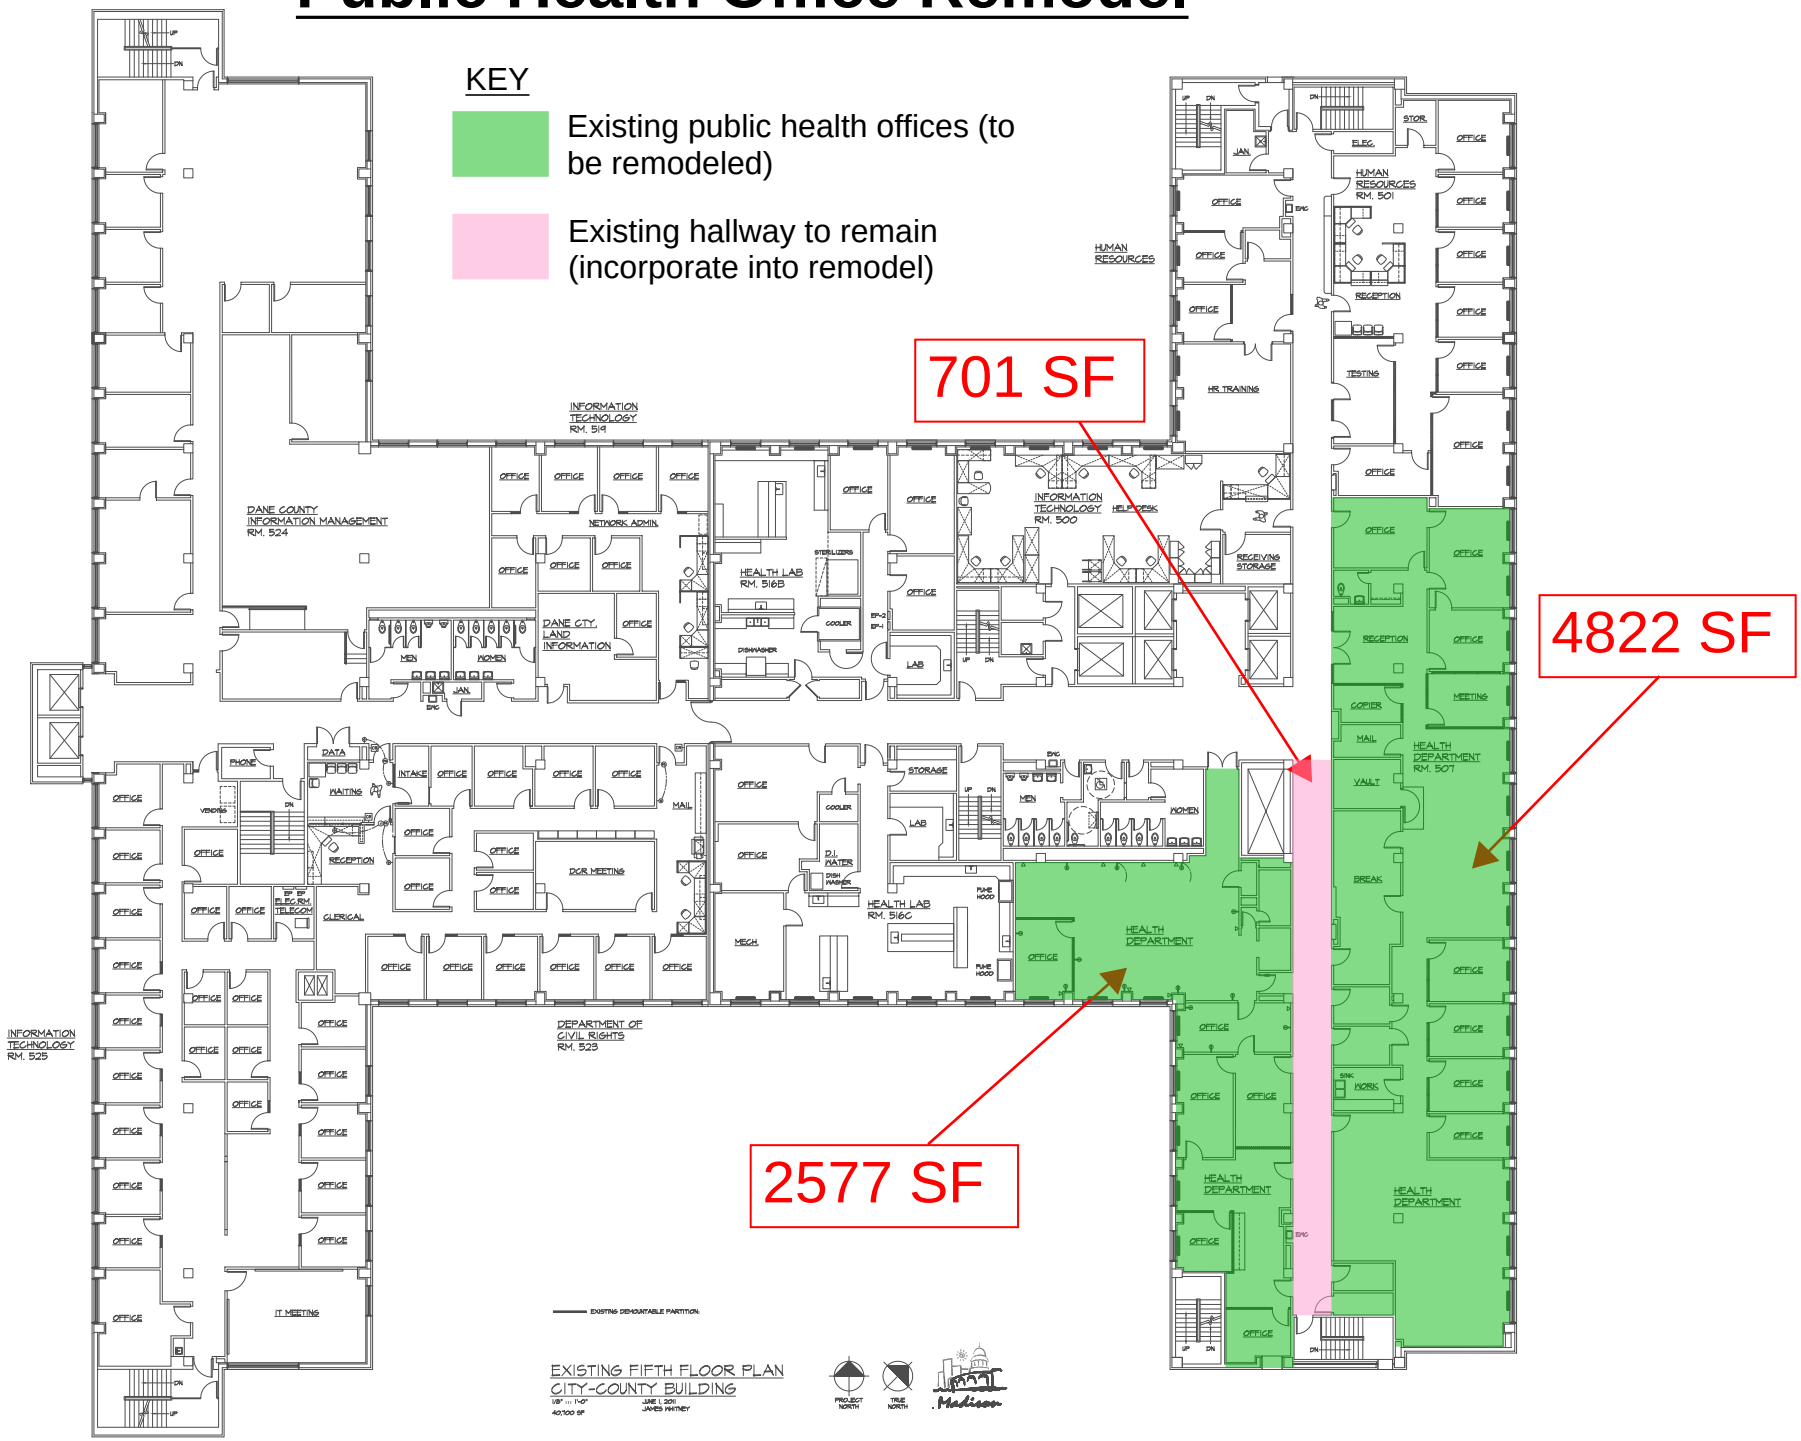
Public Health Office Remodel