CERTIFIED SURVEY MAP

BEING LOT 2 OF CERTIFIED SURVEY MAP #4271 AS RECORDED IN VOLUME 18 OF CERTIFIED SURVEY MAPS, PAGE 133-135, AS DOCUMENT NO. 1816974 AND A PART OF VACATED SEYBOLD ROAD, LOCATED IN THE NORTHEAST 1/4 OF THE SOUTHWEST 1/4 OF SECTION 25, TOWNSHIP 7 NORTH, RANGE 8 EAST, TOWN OF MIDDLETON, DANE COUNTY, WISCONSIN.

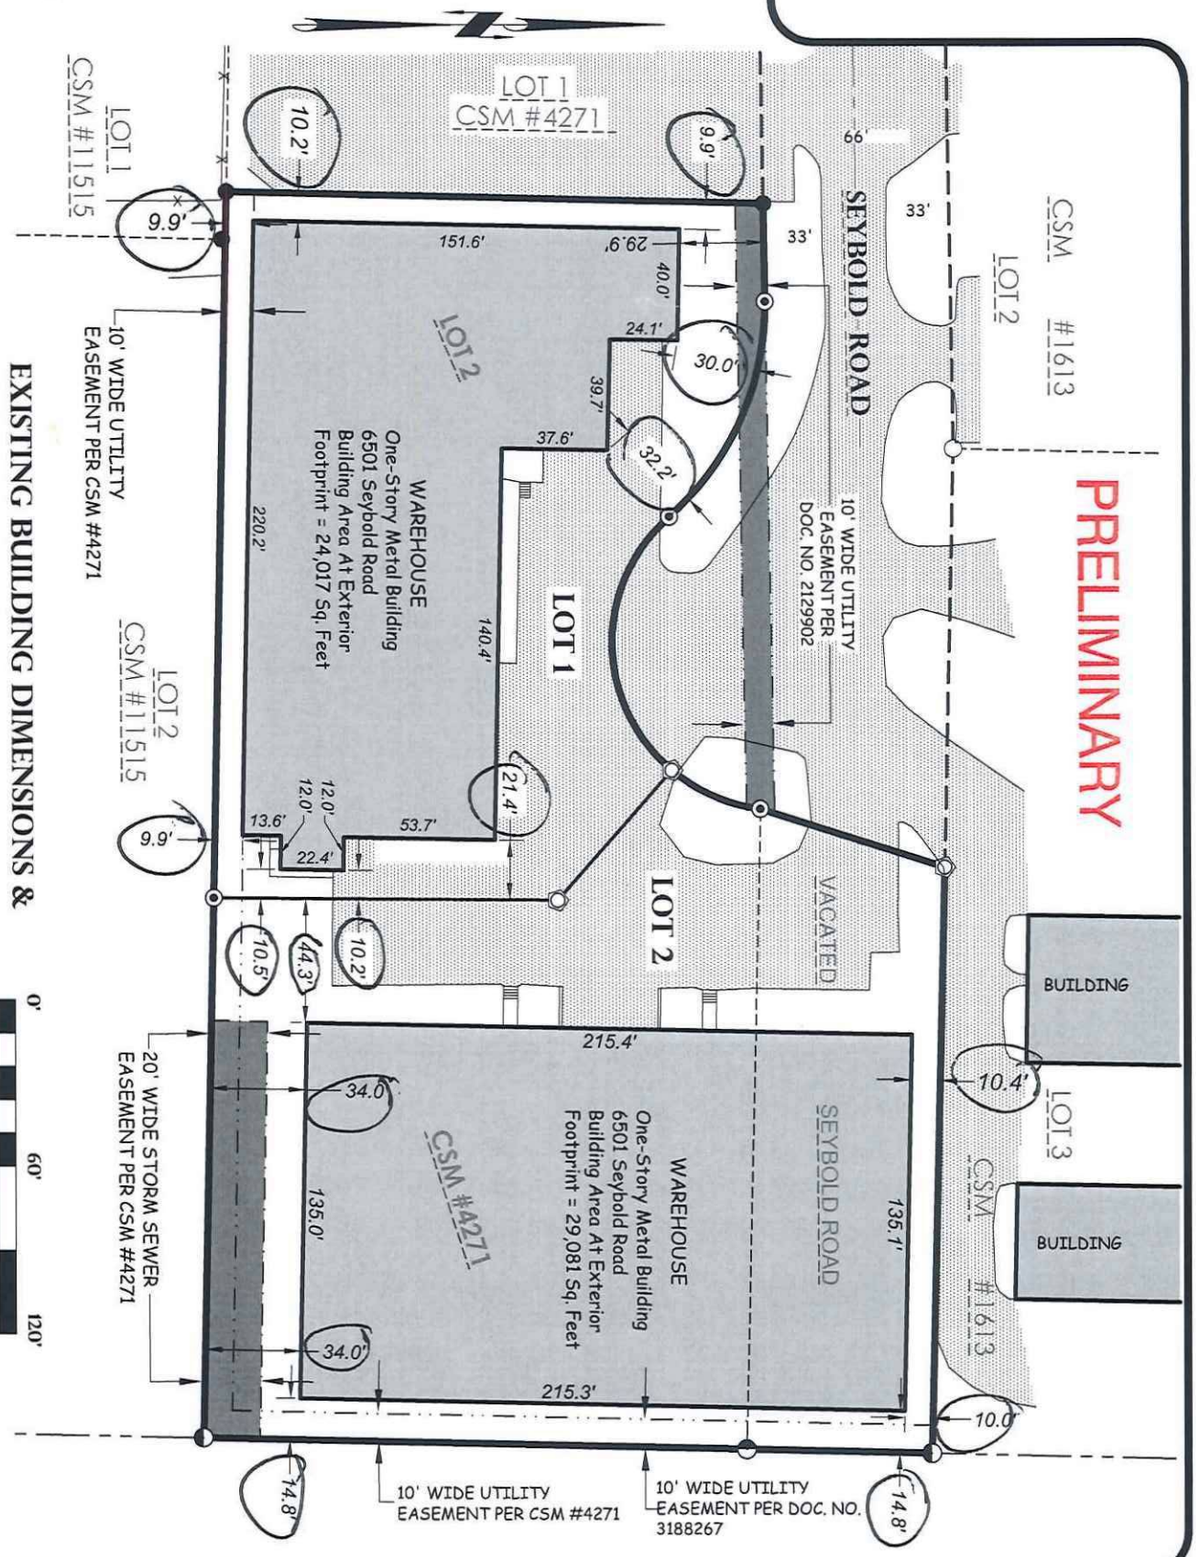

EXISTING BUILDING DIMENSIONS & EXISTING EASEMENTS DETAIL SHEET

POB Point of Beginning

Land Surveying
Civil Engineering
Landscape Architecture
Jordan G. Brost, PLS #3009
4941 Kirschling Court
Stevens Point, WI 54481
715.344.9999(Ph) 715.344.9922(FX)

THIS INSTRUMENT WAS DRAFTED BY JORDAN BROST AND DRAWN BY TRAVIS PLANTICO

FIELD BOOK 35 PAGE 8
JOB # 19.710

SHEET 2 OF 6 SHEETS