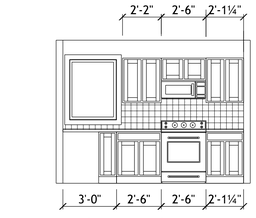

KITCHEN - RANGE WALL

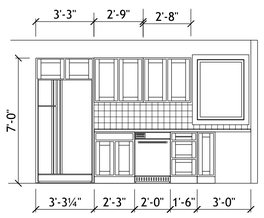

KITCHEN - REFRIGERATOR WALL

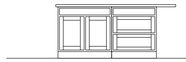

ISLAND - SERVICE SIDE

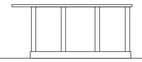

ISLAND - SEATING SIDE

ISLAND PROFILE

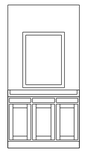

BATH ELEVATION

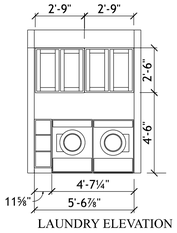

LAUNDRY ELEVATION

CABINET ELEVATIONS

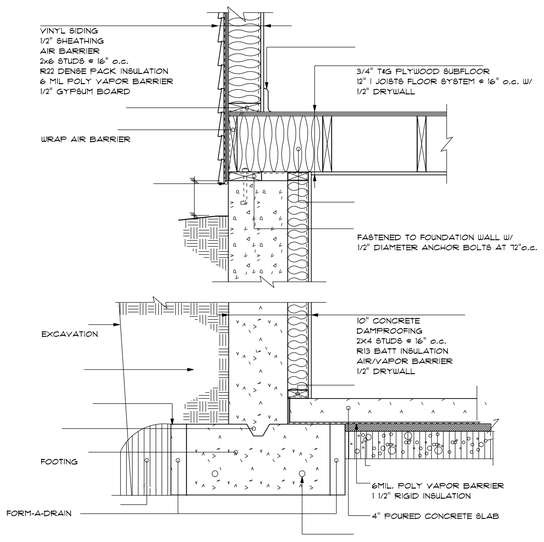

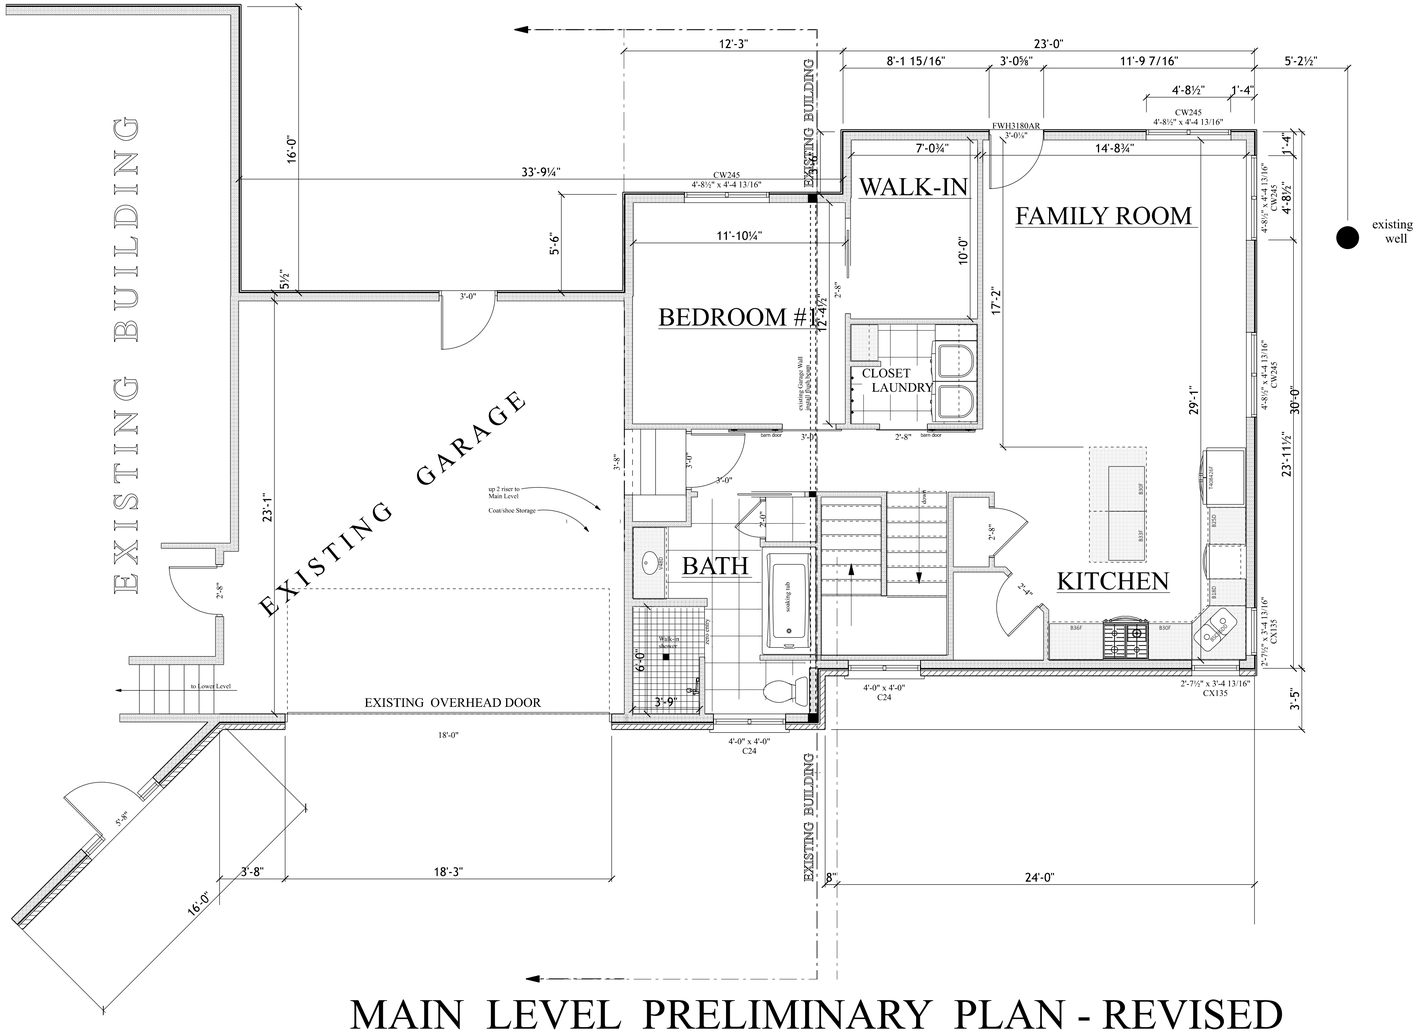

MAIN LEVEL PRELIMINARY PLAN - REVISED

Finish Area 1068 sqr. ft. revised 3/25/2024

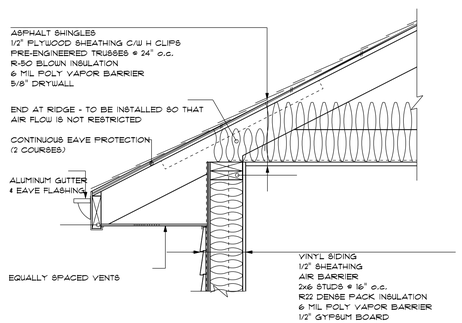

BRIAN LANE CONSTRUCTION, LLC
6677 VIADUCT ROAD DANE, WI 53529
608-206-2751 blconstruct@gmail.com

MEYER ADDITION
TO THE PAULSON RESIDENCE