


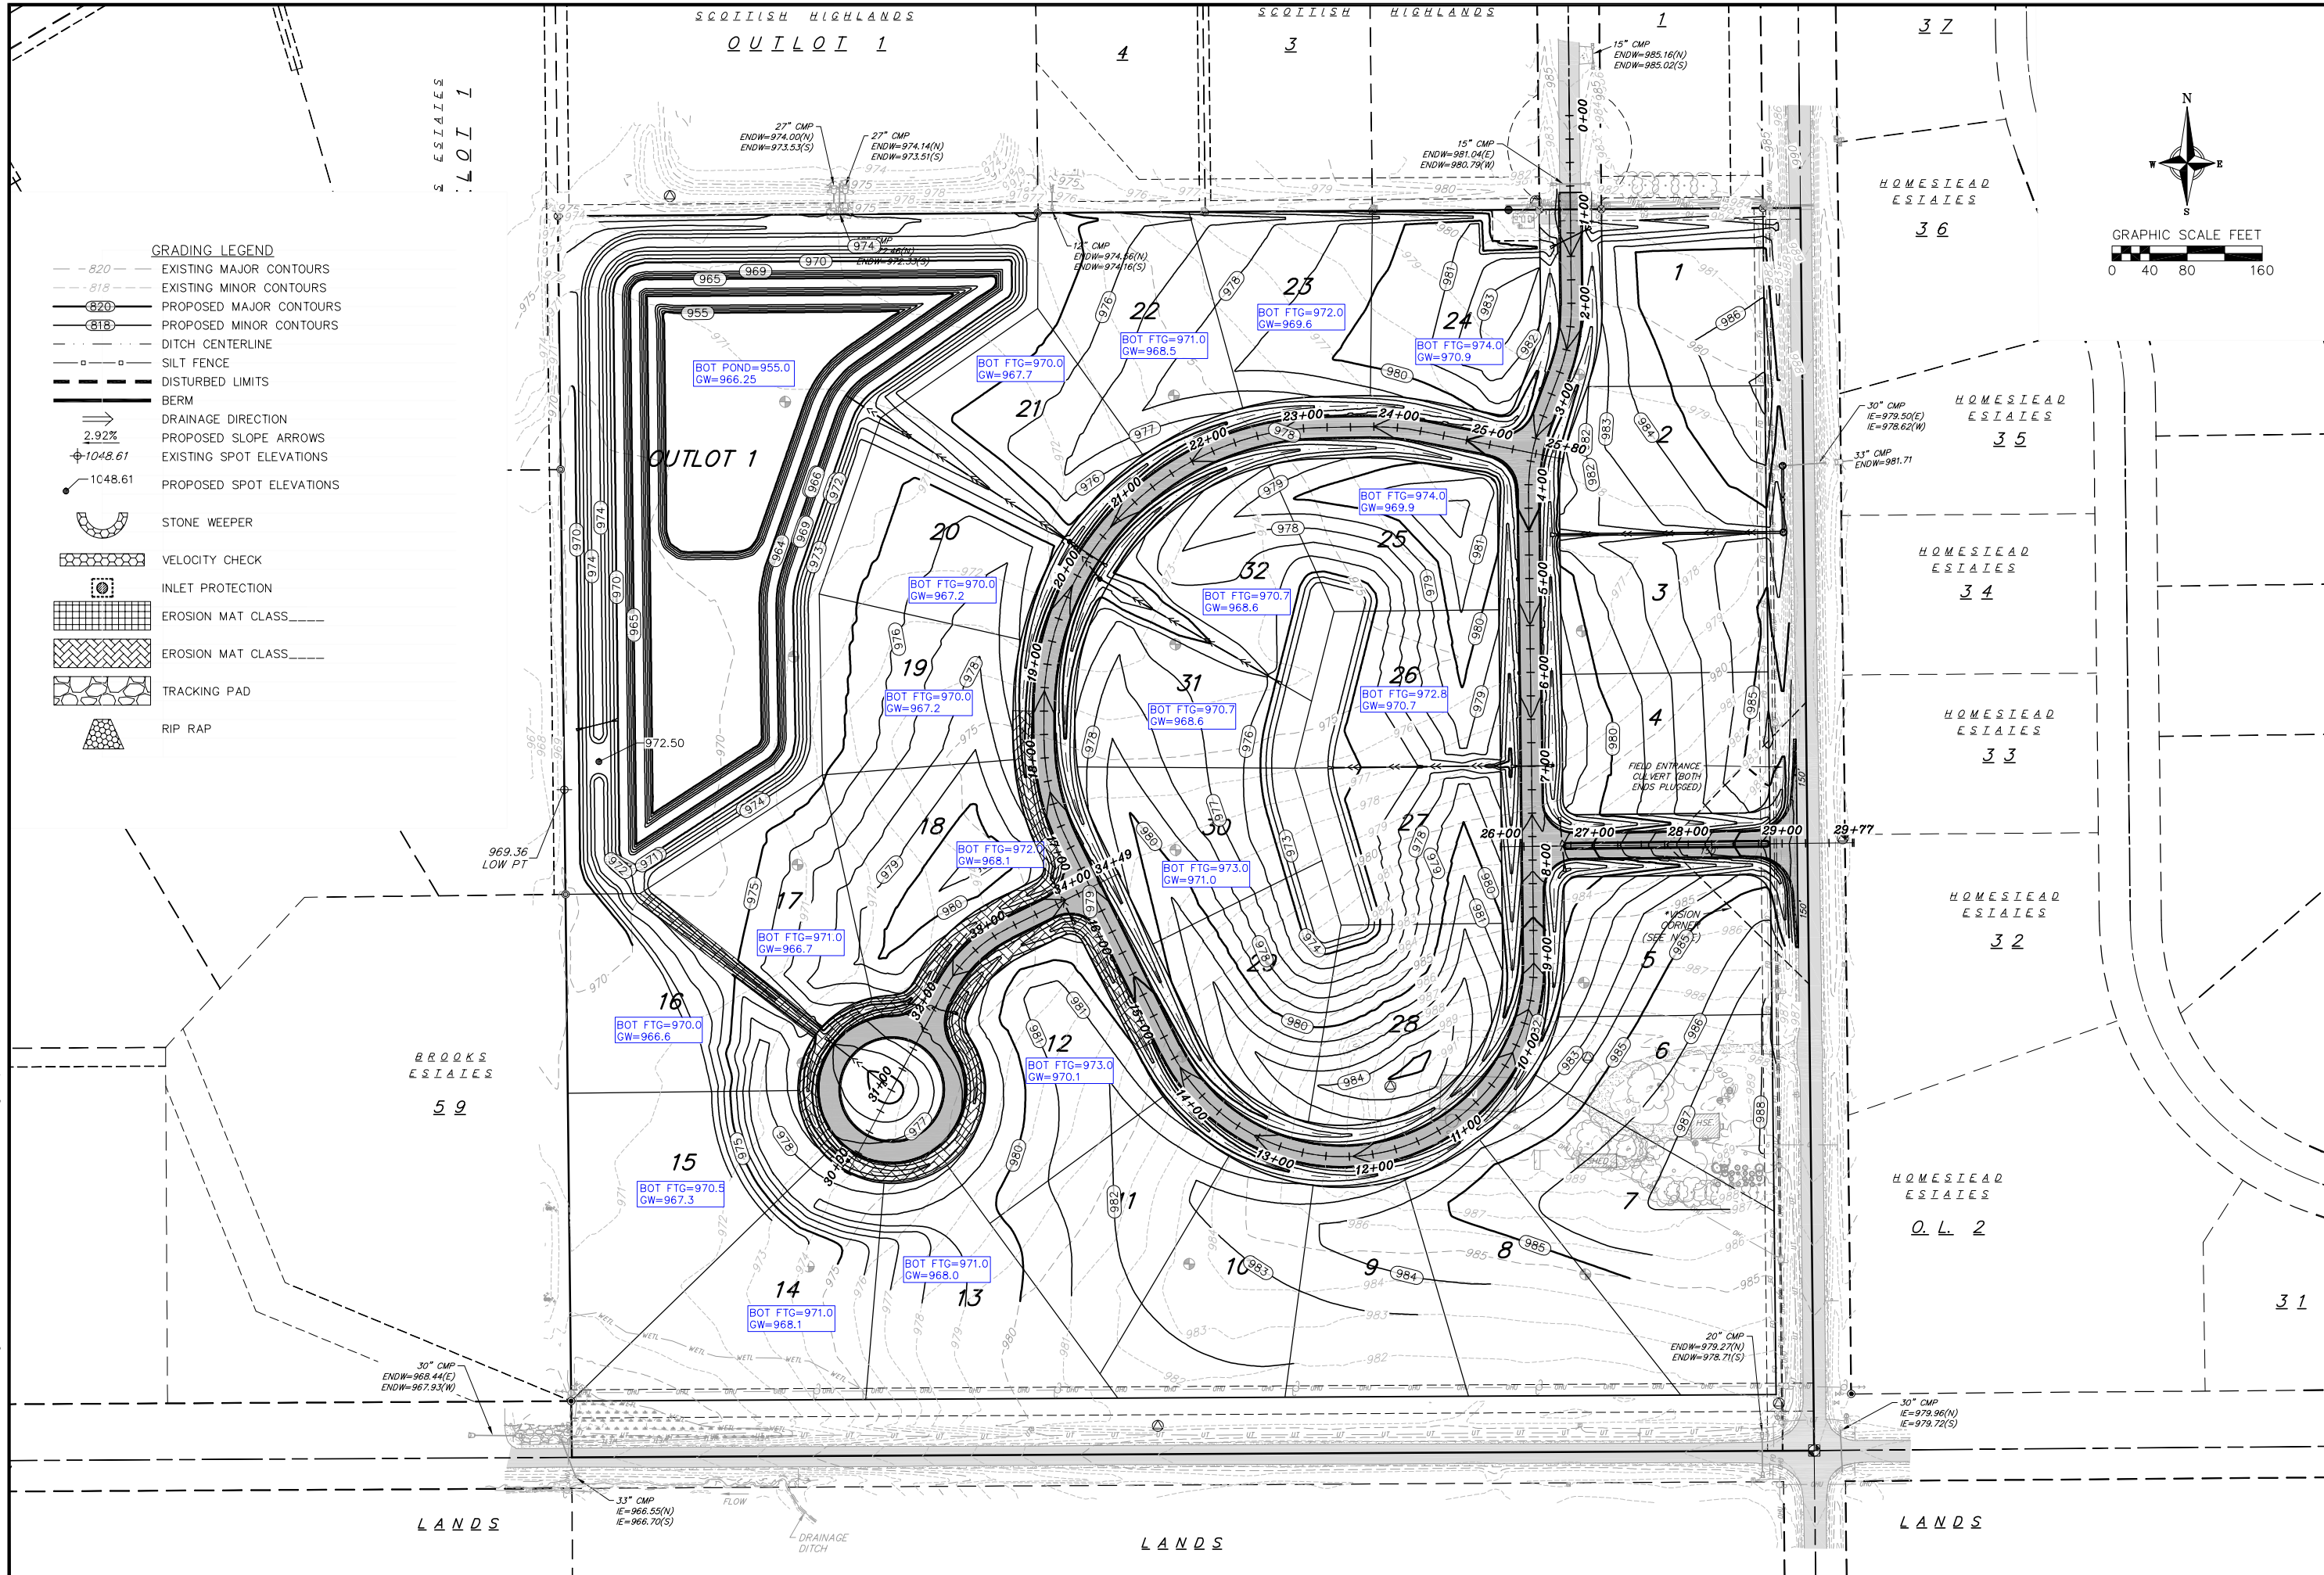

vierbicher
planners | engineers | advisors
Phone: (800) 261-3898

Water Table Exhibit
Street Improvements - Wellington Trace
Town of Bristol
Dane County, Wisconsin

REVISIONS	NO.	DATE	REMARKS

REVISIONS	NO.	DATE	REMARKS

SCALE AS SHOWN

DATE 7/11/2017

DRAFTER ACAR

CHECKED

PROJECT NO. 160410

SHEET 1 OF 1

DWG. NO.