DANE COUNTY CERTIFIED SURVEY MAP NO. _____

FOR

ALAN KAPLAN

A PART OF THE NW 1/4 OF THE NE 1/4,
SECTION 9, T. 6 N.–R. 6 E., TOWN OF BLUE MOUNDS,
DANE COUNTY, WISCONSIN.

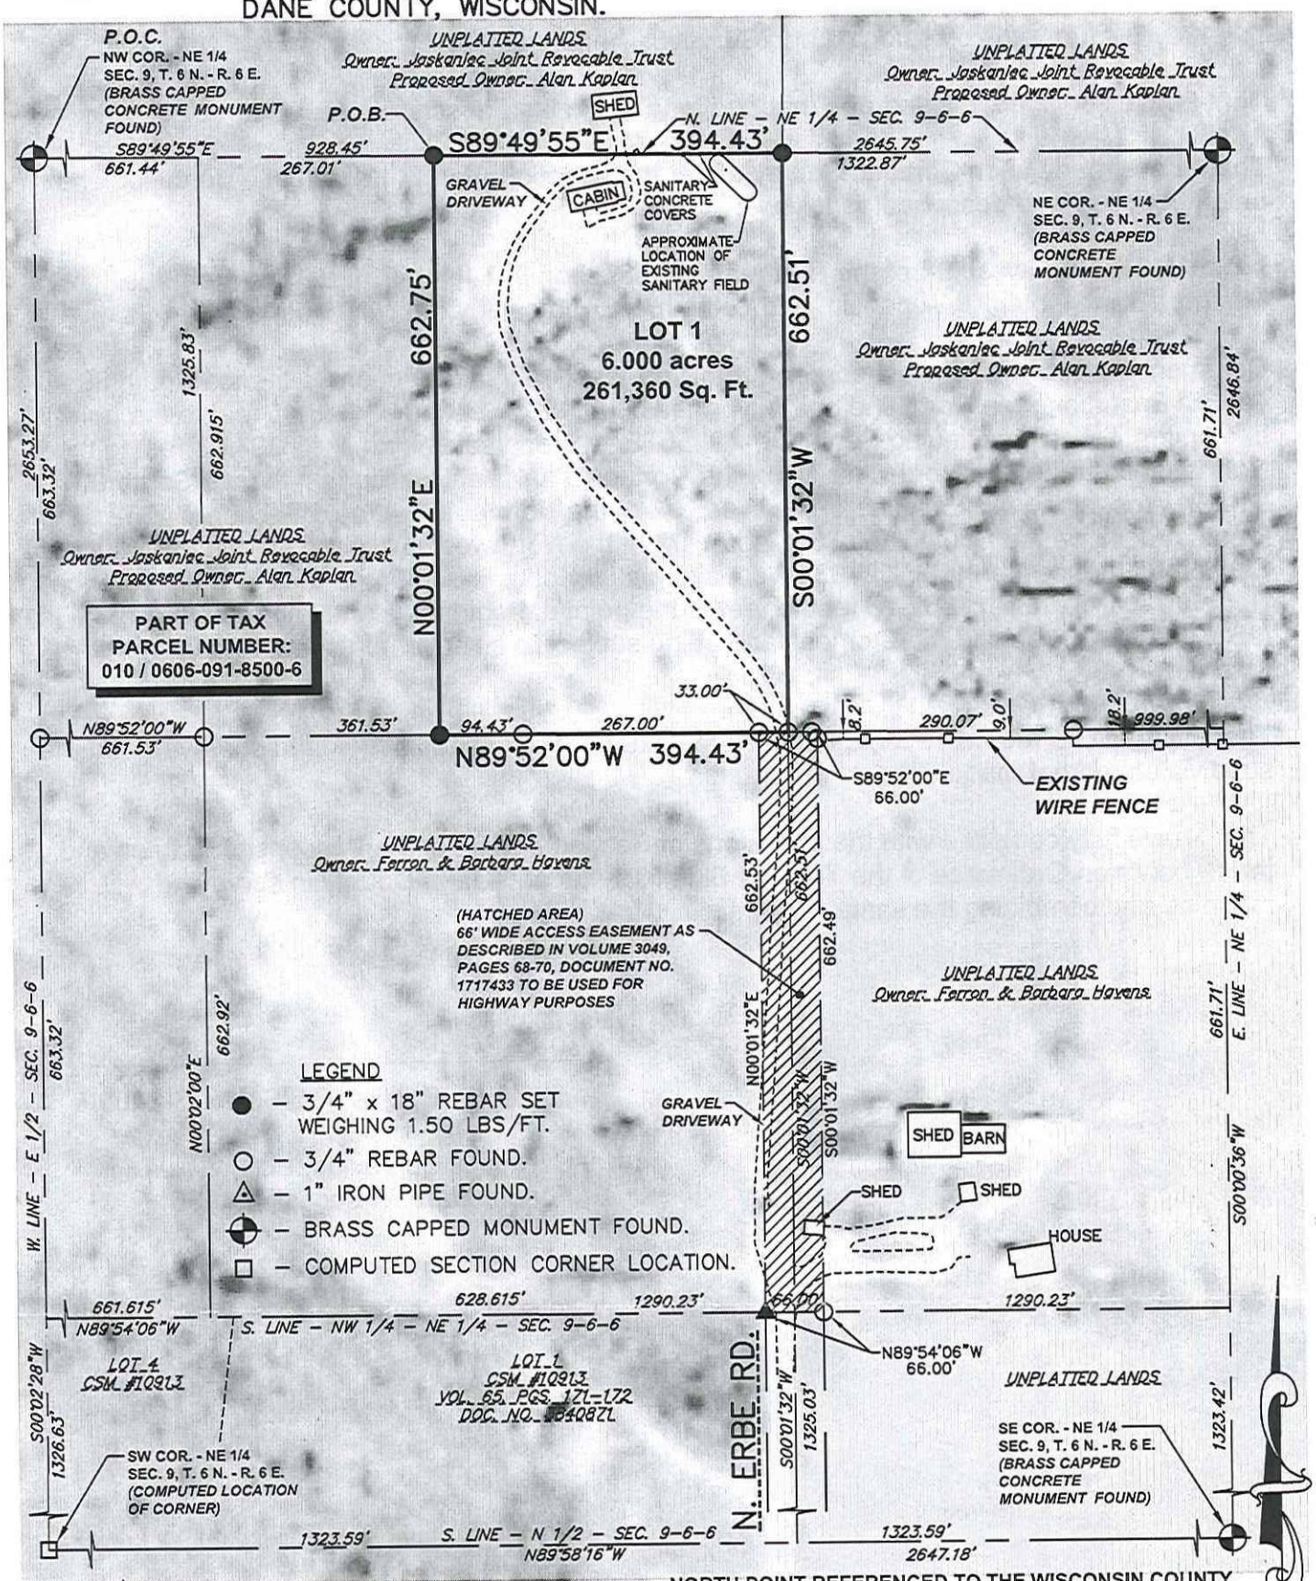

NORTH POINT REFERENCED TO THE WISCONSIN COUNTY COORDINATE SYSTEM, DANE COUNTY. THE NORTH LINE OF THE NORTHEAST 1/4, SECTION 9, T. 6 N.-R. 6 E., HAS A BEARING OF S89°-49'-55"E.

200' 0 200' 400'

SCALE 1"= 200' FEET

PROJECT NO. 160032

Compass Surveying, LLC
611 Kingswood Avenue | Fond du Lac, WI 54935